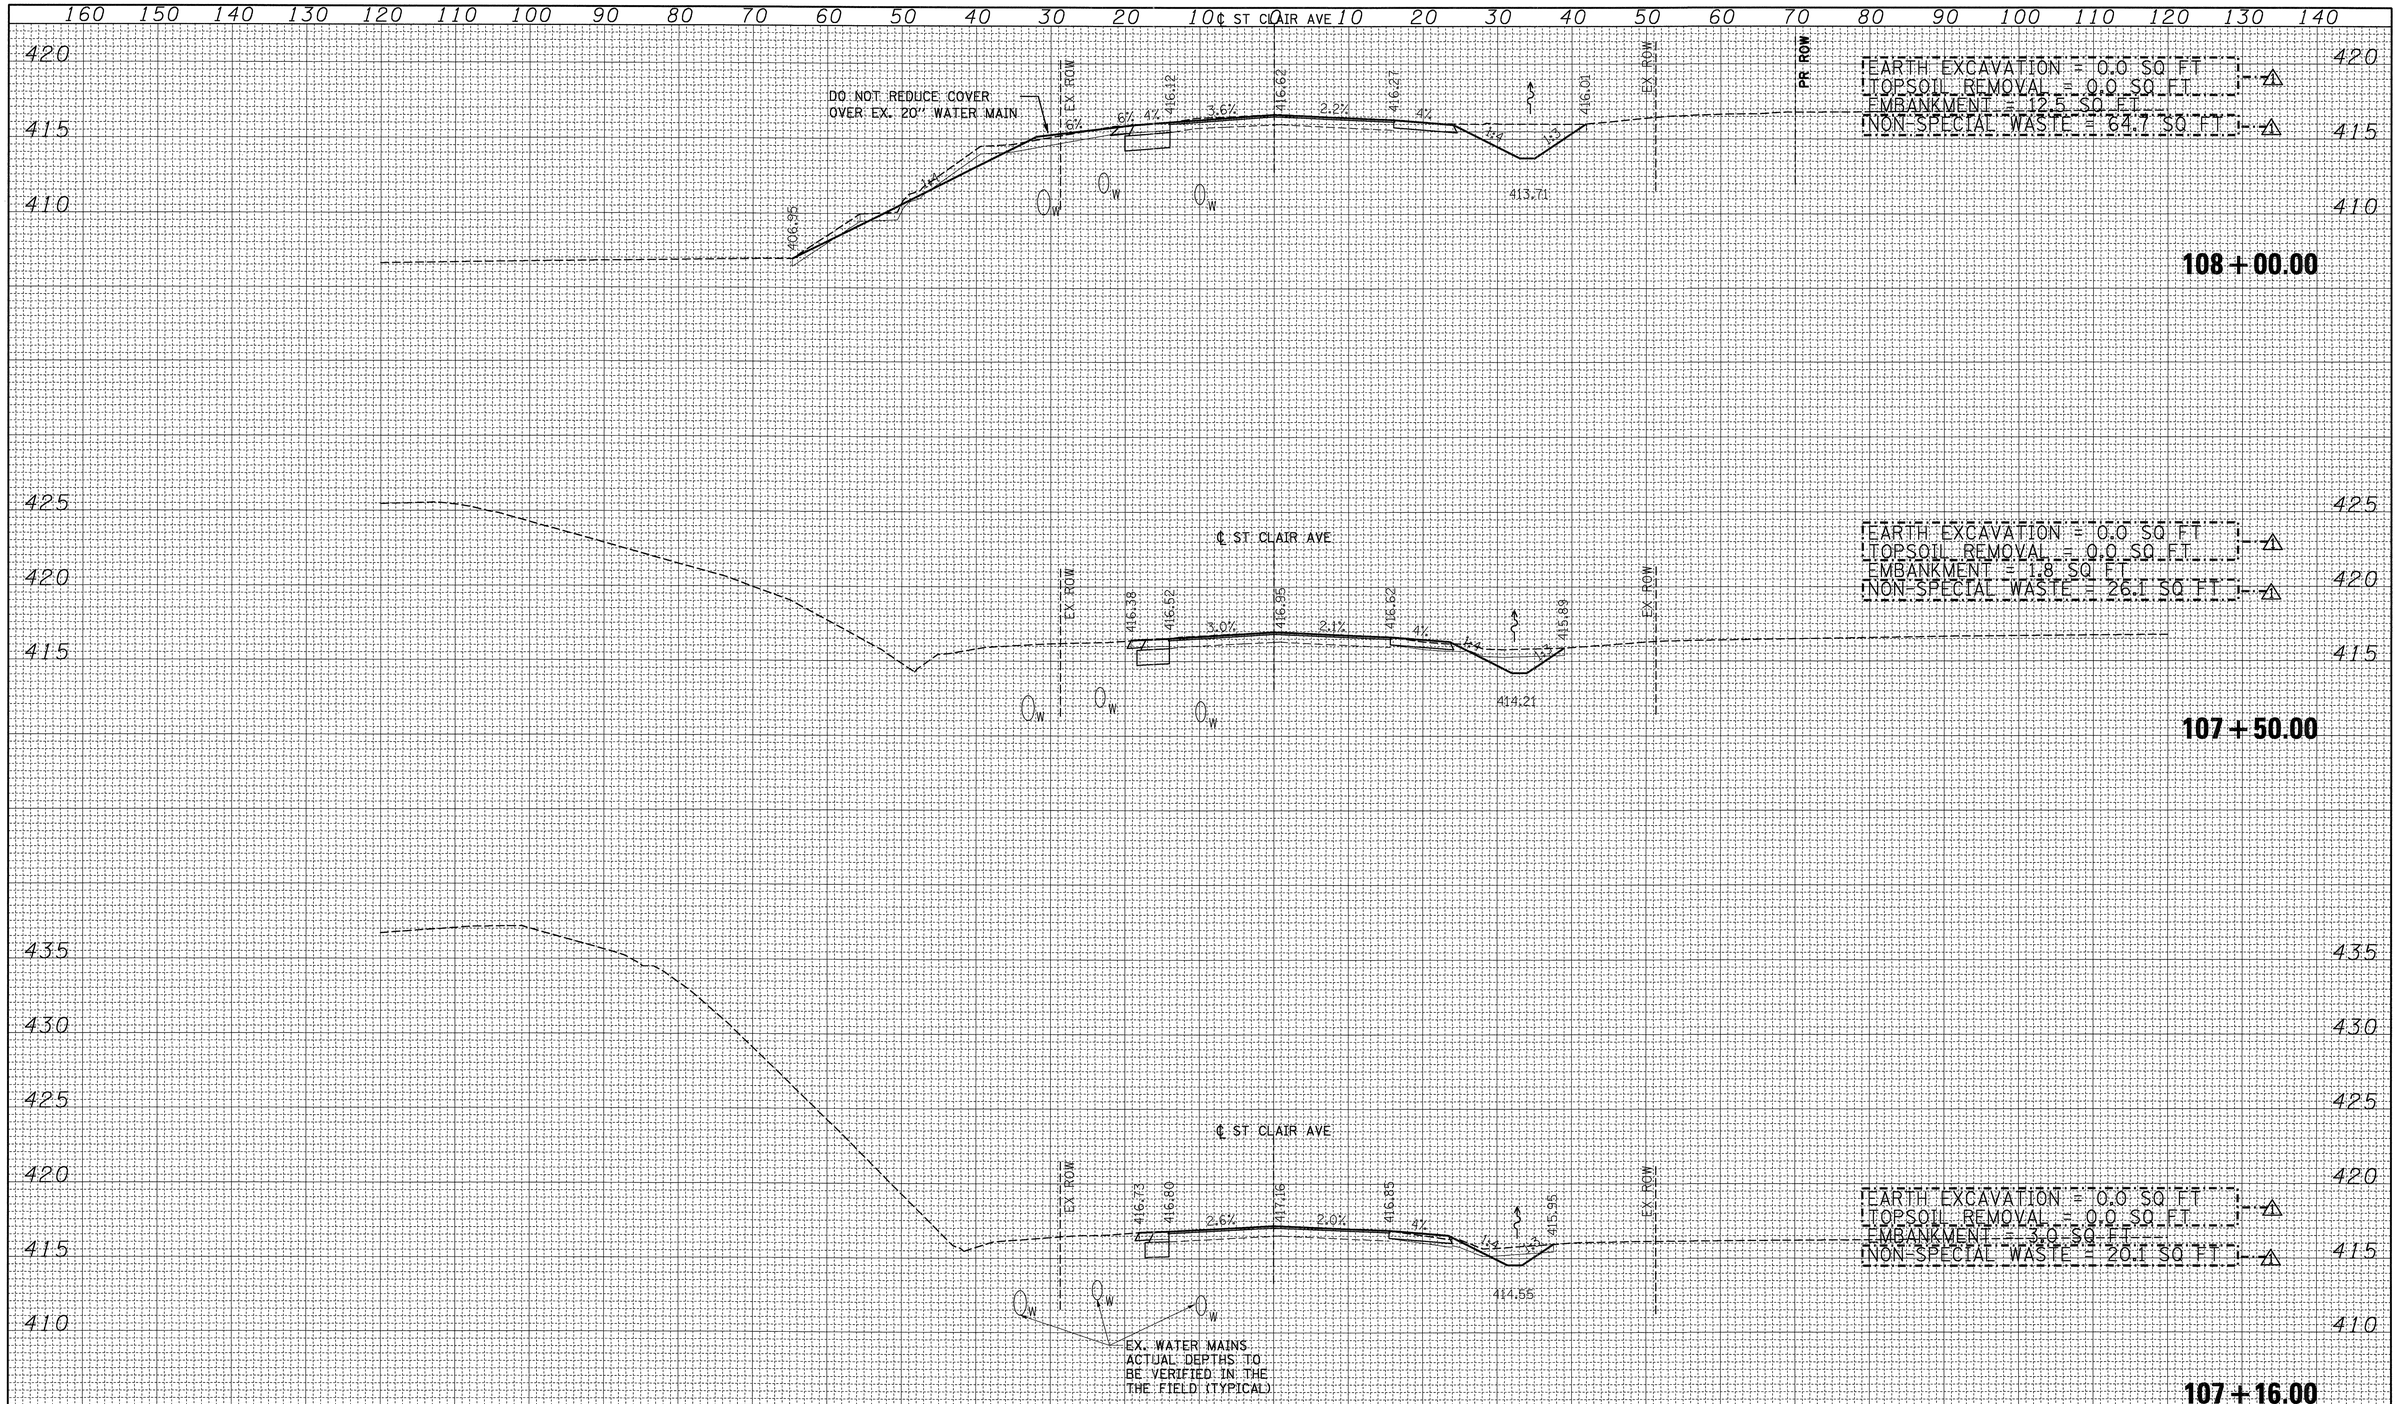

FINAL SURVEY — NOTE BOOK — NO.

BY	DATE
SURVEYED	
PLOTTED	
VERIFIED	
AREAS	
AREAS CHECKED	

ORIGINAL SURVEY — NOTE BOOK — NO.

BY	DATE
SURVEYED	
PLOTTED	
VERIFIED	
AREAS	
AREAS CHECKED	

FILE NAME = $FILEL$	USER NAME = $USER$	DESIGNED - JB	REVISED⚠ - 01/06/2012 JB
		DRAWN - AG	REVISED -
	PLOT SCALE = $SCALE$	CHECKED - JB	REVISED -
	PLOT DATE = $DATE$	DATE - 10/21/11	REVISED -

STATE OF ILLINOIS
DEPARTMENT OF TRANSPORTATION

CROSS SECTIONS
ST. CLAIR AVE

SCALE: | SHEET NO. OF SHEETS | STA. 107+16.00 TO STA. 108+00.00

F.A. RTE.	SECTION	COUNTY	TOTAL SHEETS	SHEET NO.
998	82-2-1K	ST CLAIR	353	326
		CONTRACT NO. 76E06		
	ILLINOIS	FED. AID PROJECT		