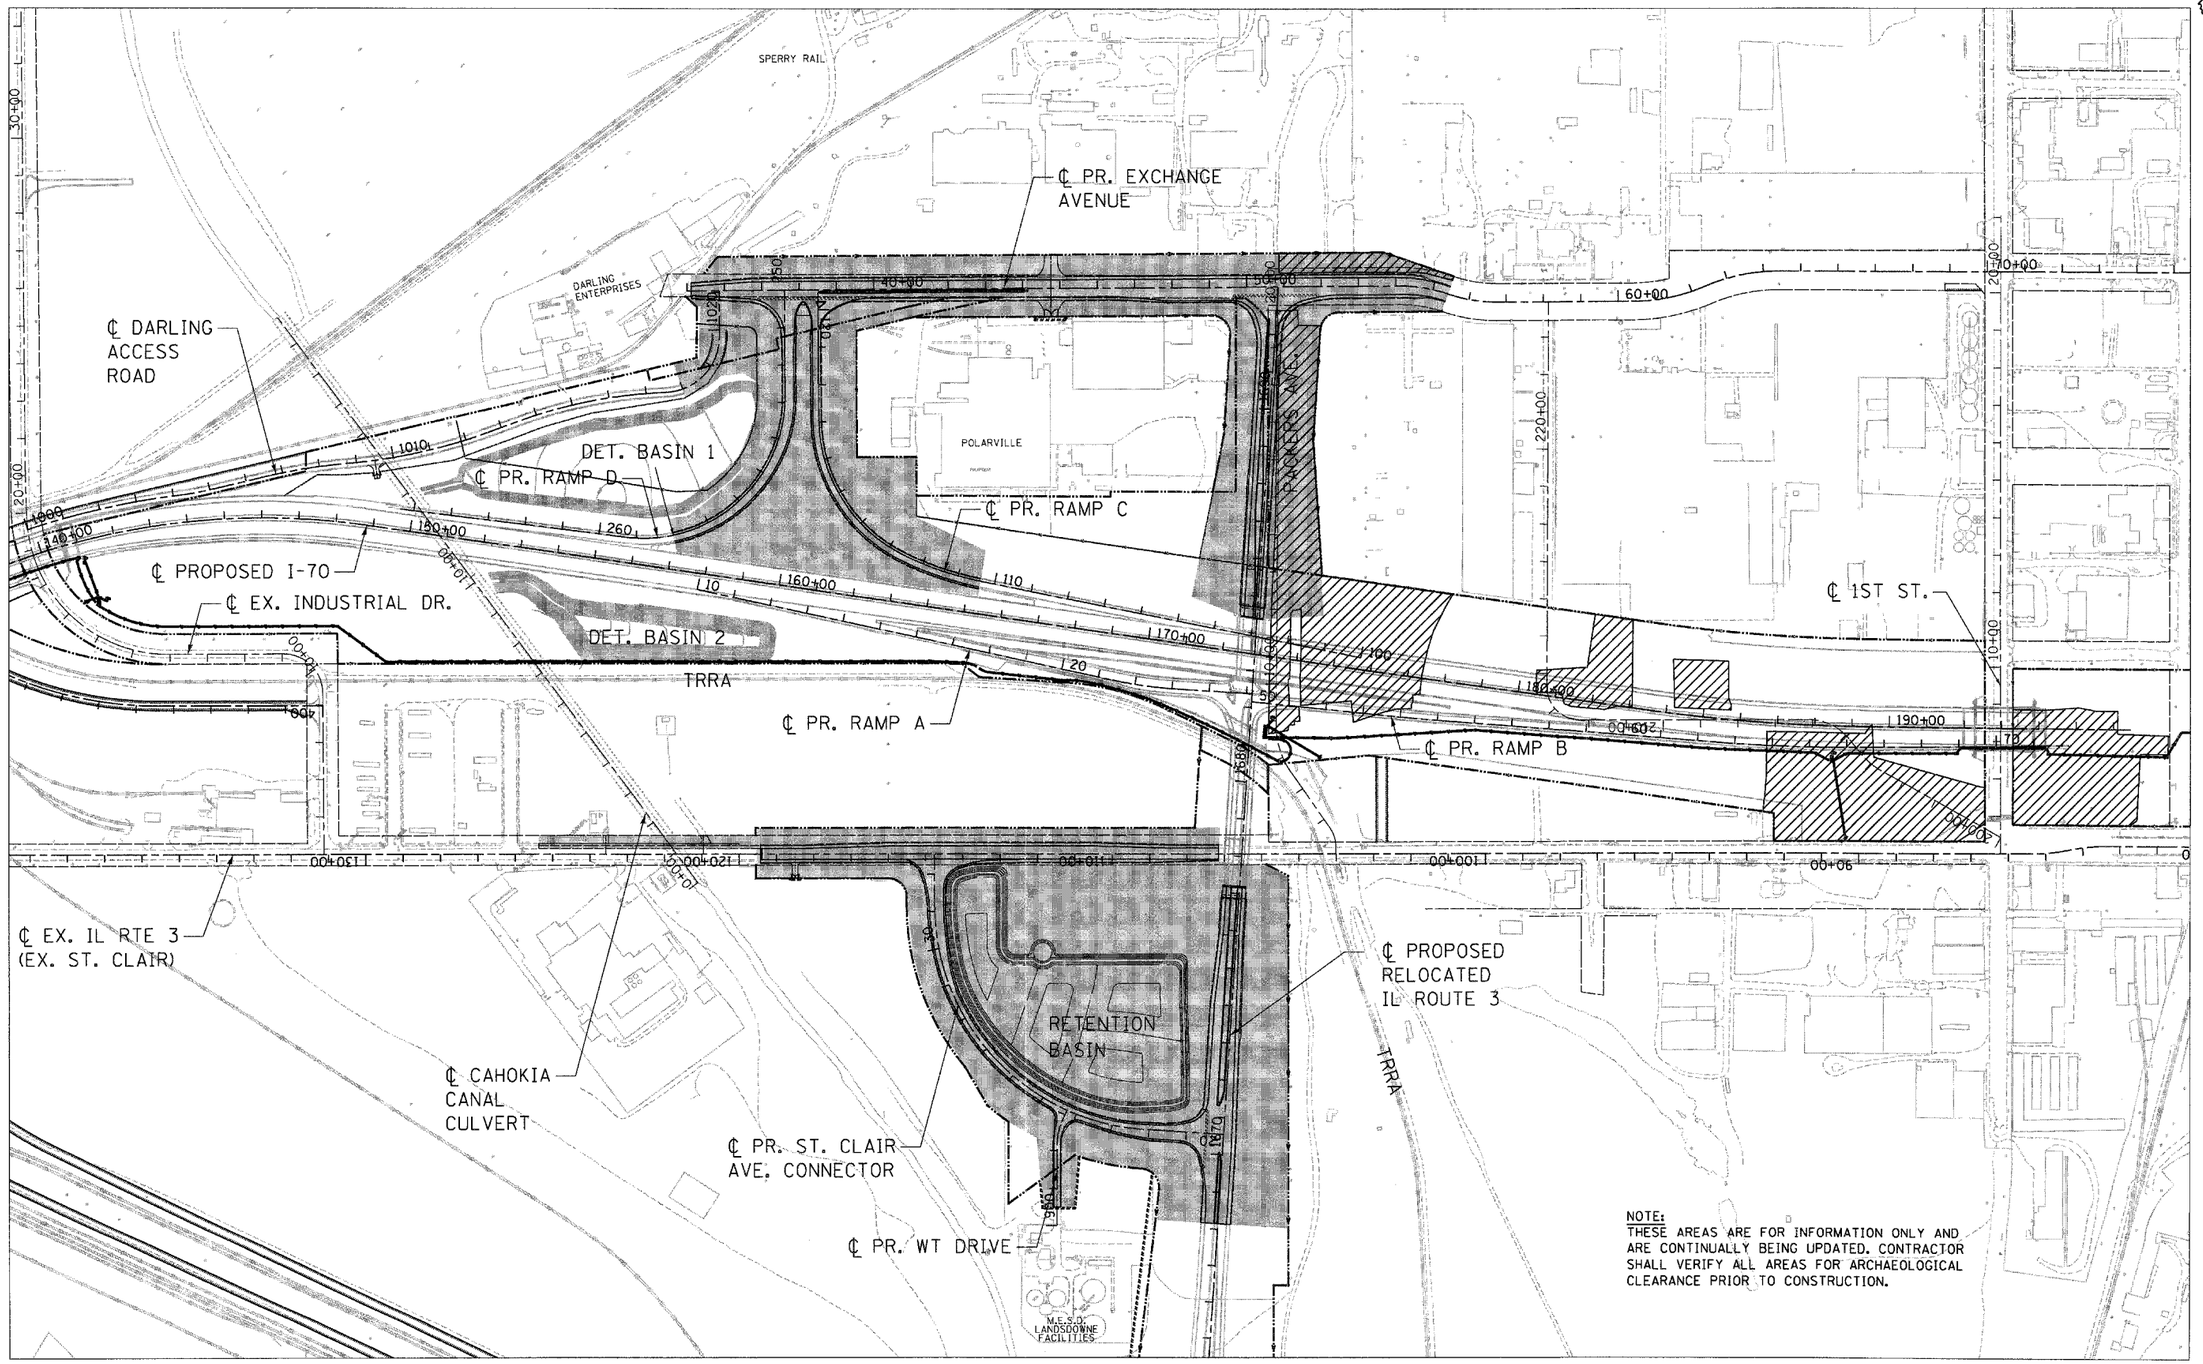

FILE NAME = $FILEL$	USER NAME = $USER$	DESIGNED - JB	REVISED -
		DRAWN - JB	REVISED -
TENG TENG & ASSOCIATES, INC. ENGINEERS/ARCHITECTS/PLANNERS CHICAGO, ILLINOIS	PLOT SCALE = $SCALE$	CHECKED - ACL	REVISED -
	PLOT DATE = $DATE$	DATE - 10/21/11	REVISED -

STATE OF ILLINOIS
DEPARTMENT OF TRANSPORTATION
PROPOSED RELOCATED IL ROUTE 3 INTERCHANGE

ARCHAEOLOGICAL AREAS NOT YET CLEARED AS OF 10/21/11
(FOR INFORMATION ONLY)

SCALE: 1"=200' | SHEET NO. 1 OF 1 SHEETS | STA. | TO STA.

F.A.P. RTE.	SECTION	COUNTY	TOTAL SHEETS	SHEET NO.
998	82-2-1K	ST. CLAIR	353	48
		CONTRACT NO. 76E06		
FED. ROAD DIST. NO.	ILLINOIS	FED. AID PROJECT		

\\DBCONN-99-MOTIFLIGN,..\DBCONN-11-BORDERLIGN,..\DBCONN-11-ALIGNMENT3.DGN,..\DBCONN-99-ALIGNMENT2.DGN,..\DBCONN-10-MOTIFLIGN,..\DBCONN-11-MOTIFLIGN,..\DBCONN-06-MOTIFLIGN,..\DBCONN-05-MOTIFLIGN
12-19-2011,14:36:03 BONDHUJO \\FS-0844\PAR\PAULTJ-TRANS.87\2282\28868 001\CIVIL\CAD\99 ALL CONTRACTS\CONNSHEETS CONTRACT 11\DBCONN-11-SH1-HAZMAT.DGN