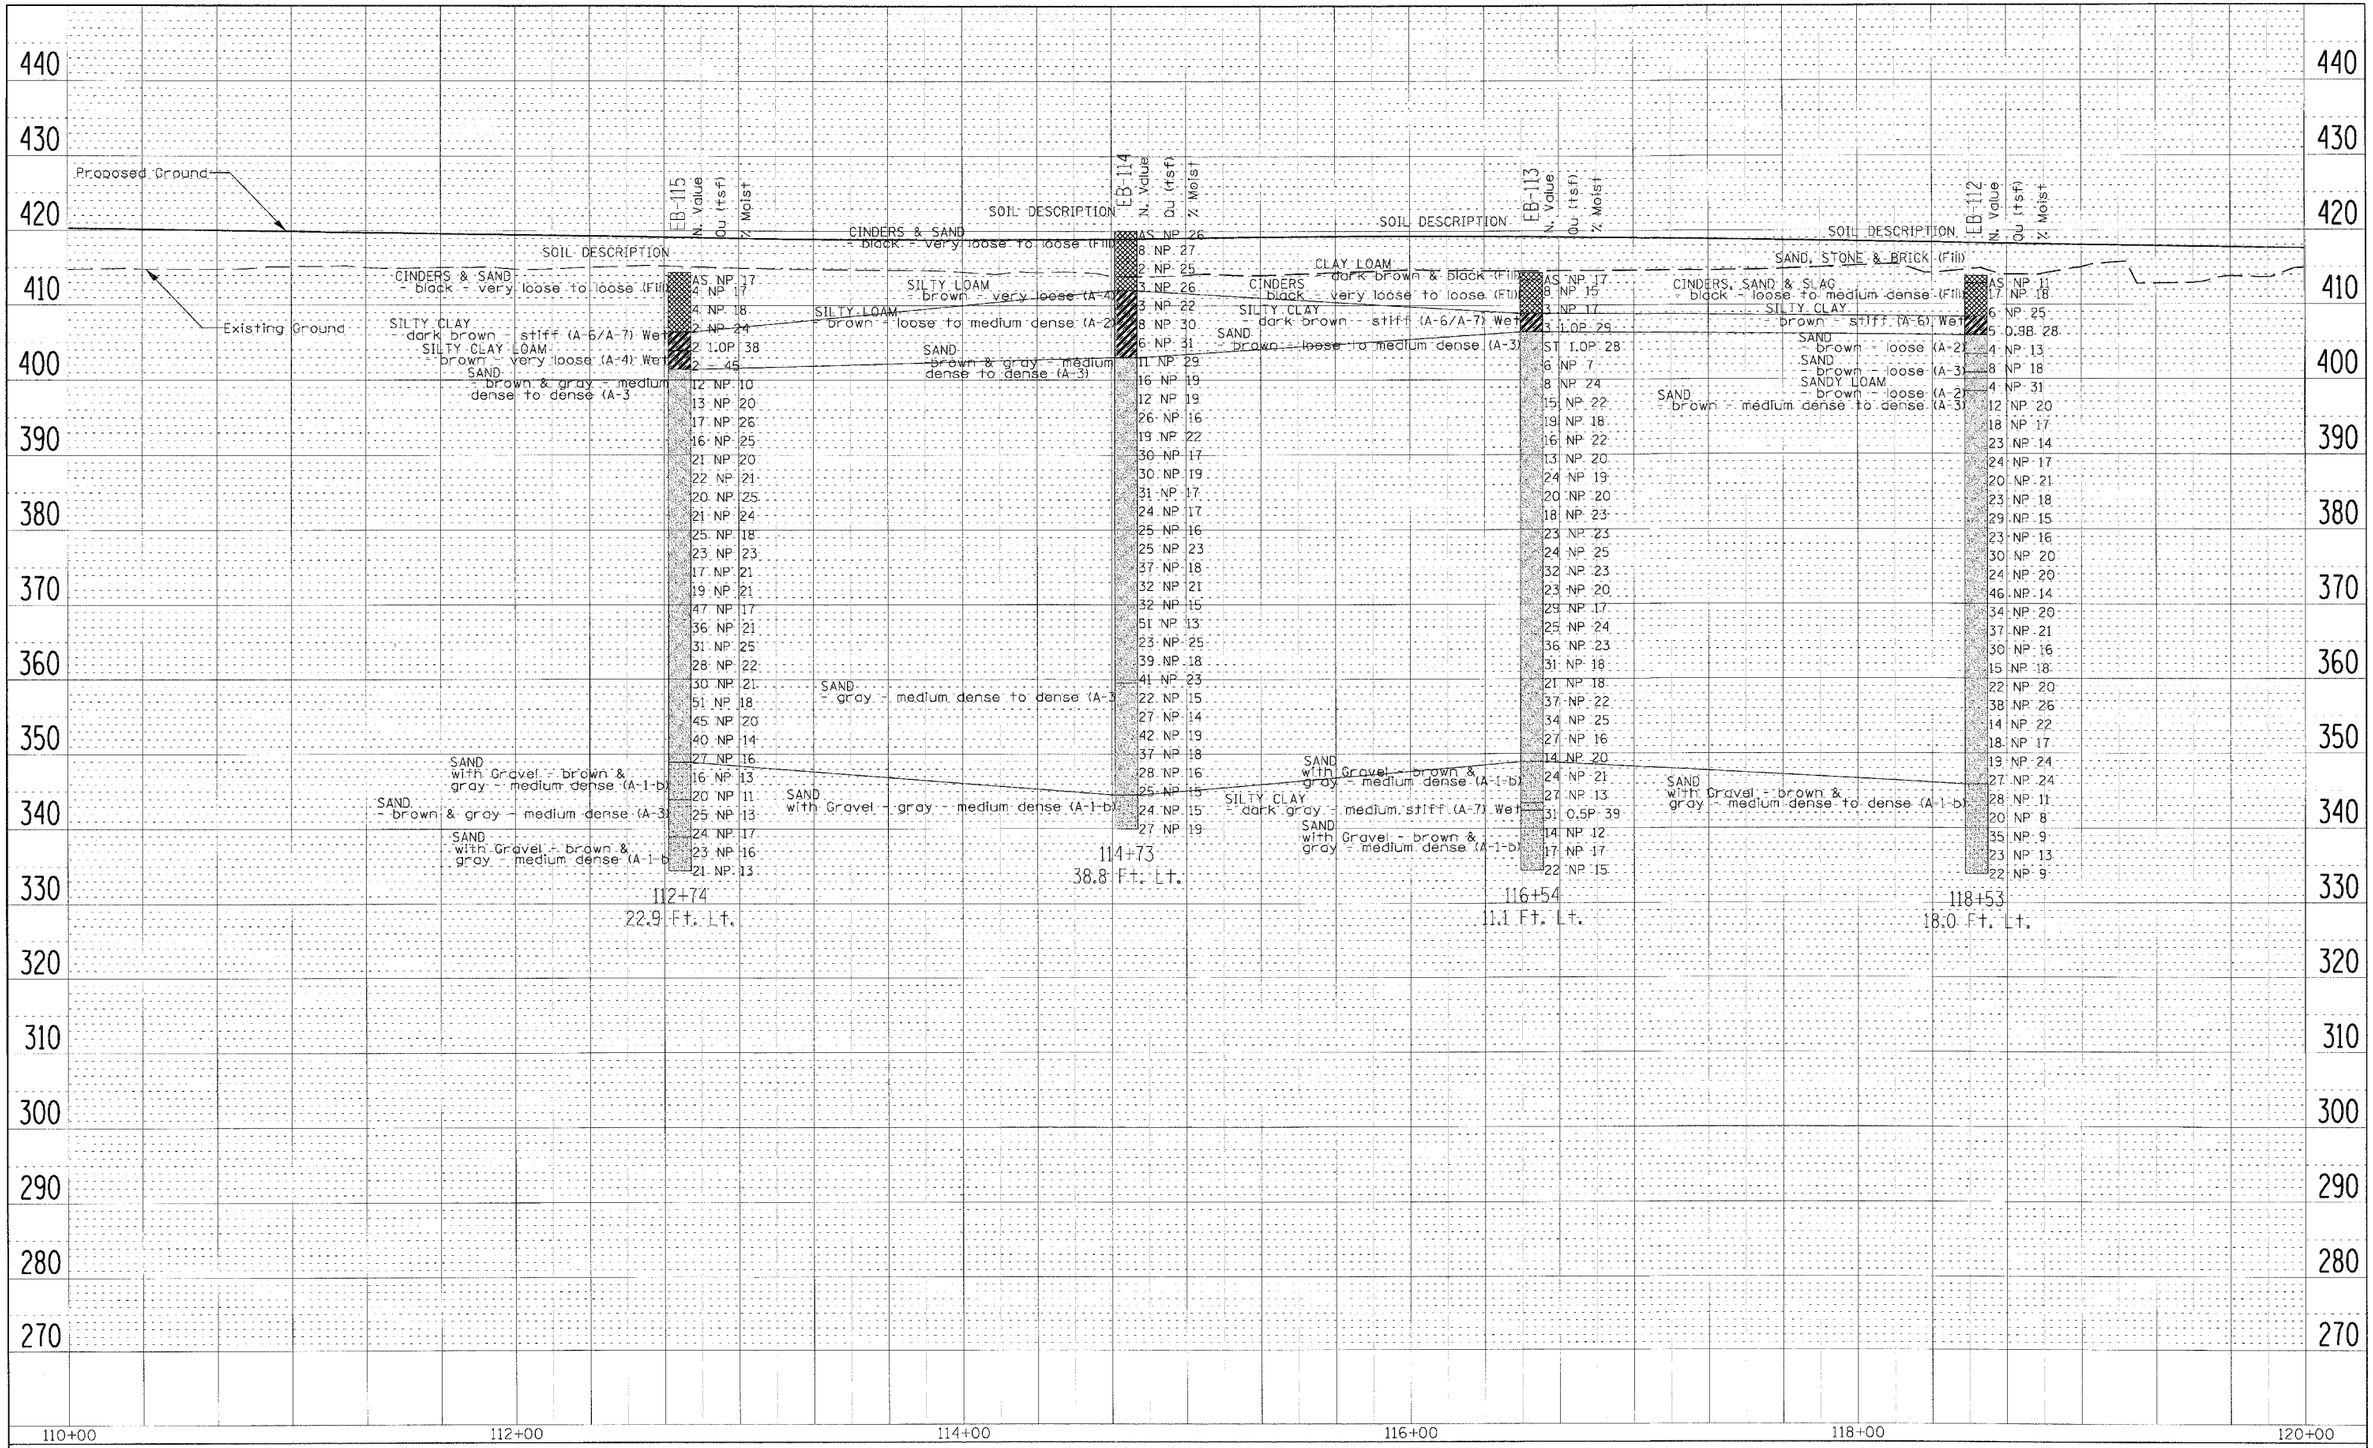

FILE NAME = $FILE1$	USER NAME = $USER$	DESIGNED - SMS	REVISED - SMS 5/27/2010	STATE OF ILLINOIS DEPARTMENT OF TRANSPORTATION	SOIL PROFILE	F.A.I. RTE.	SECTION	COUNTY	TOTAL SHEETS	SHEET NO.
		DRAWN - SMS	REVISED -			70	82-1R	ST. CLAIR	353	162
	PLOT SCALE = $SCALE$	CHECKED - MDM	REVISED -		SCALE: SHEET NO. 1 OF 1 SHEETS STA. 110+00 TO STA. 120+00			CONTRACT NO. 76E06		
	PLOT DATE = $DATE$	DATE - 11/25/2009	REVISED -					ILLINOIS FED. AID PROJECT		