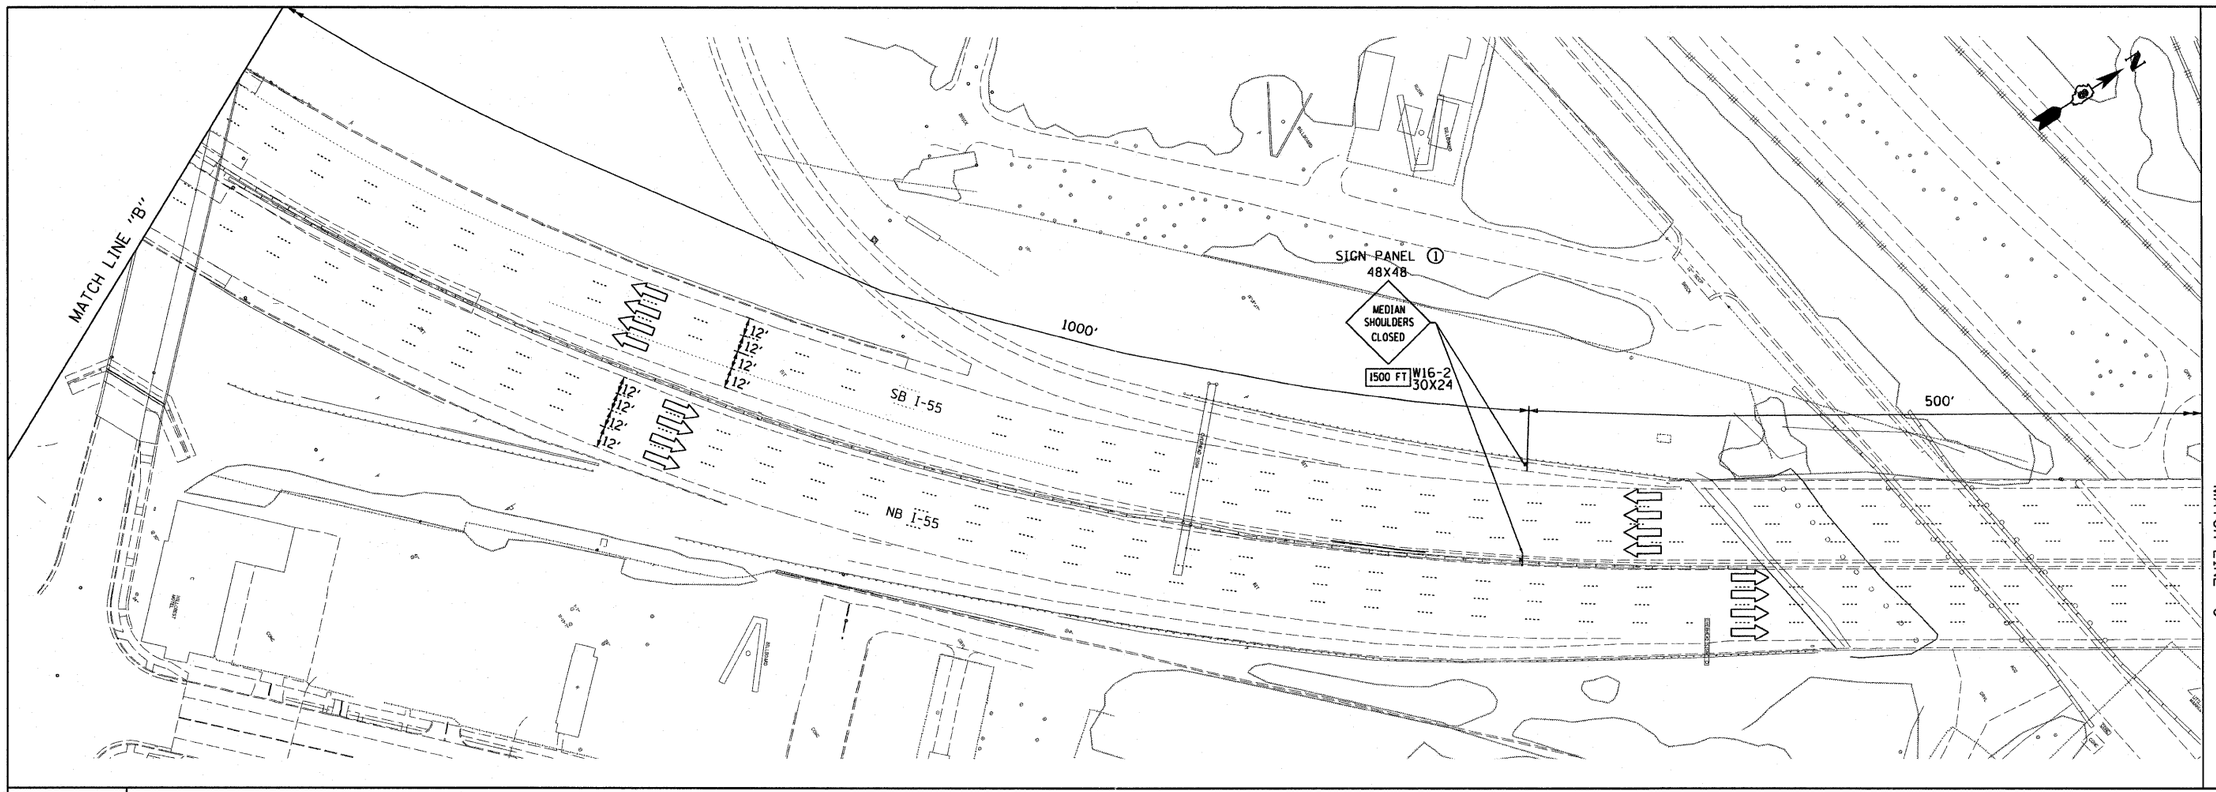

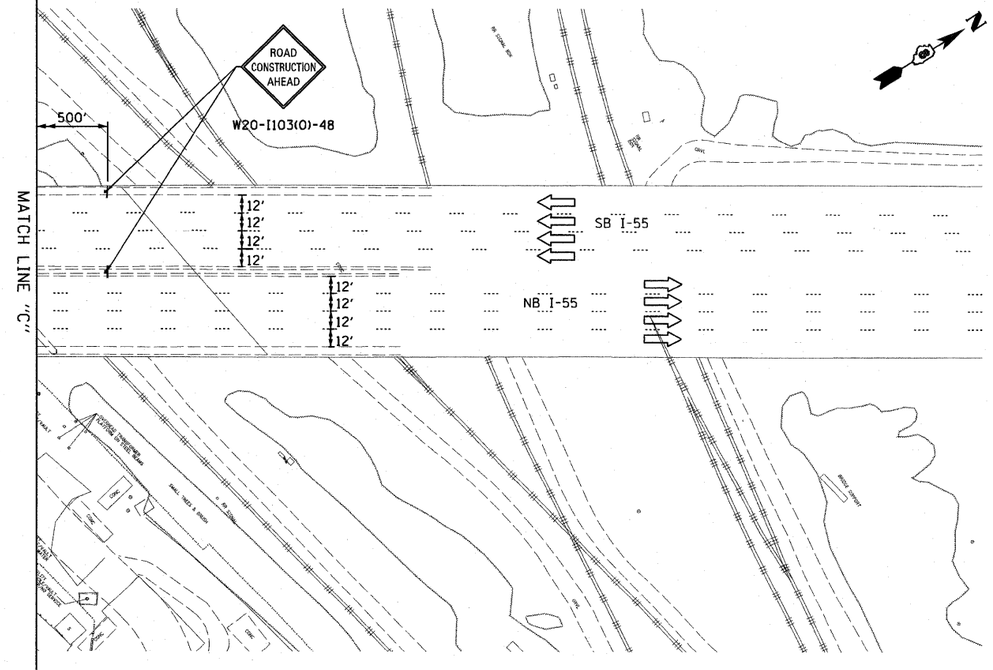

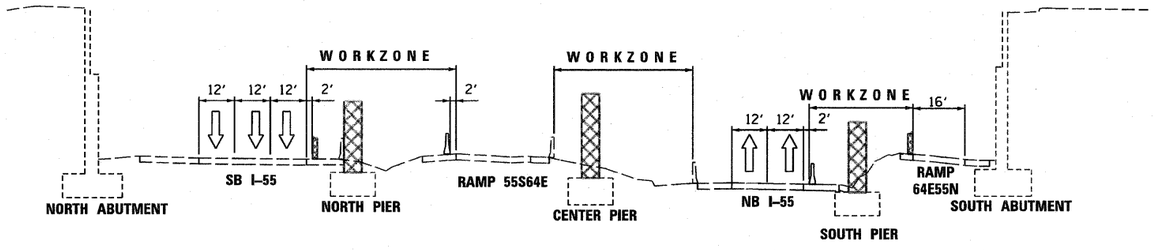

SECTION A-A
SCALE: NONE

REMOVAL OF EXISTING STRUCTURES NO. 1

FILE NAME = D8TRI-76F29-Staging-02.dgn	USER NAME = pimsarno	DESIGNED OP	REVISED -
		DRAWN OP	REVISED -
	PLOT SCALE = 100.0000 ' / in.	CHECKED DBM	REVISED -
	PLOT DATE = 12/6/2011	DATE 11-23-11	REVISED -

STATE OF ILLINOIS
DEPARTMENT OF TRANSPORTATION

SUGGESTED STAGES OF CONSTRUCTION AND TRAFFIC CONTROL PLAN – L&N RR BRIDGE PIER DEMOLITION

SCALE: 1" = 50' | SHEET NO. 2 OF 3 SHEETS | STA. | TO STA.

F.A.I. RTE.	SECTION	COUNTY	TOTAL SHEETS	SHEET NO.
55/70	82-1DM	ST. CLAIR	35	7
		CONTRACT NO. 76F29		
FED. ROAD DIST. NO.	ILLINOIS	FED. AID PROJECT		