FOR INFORMATION ONLY

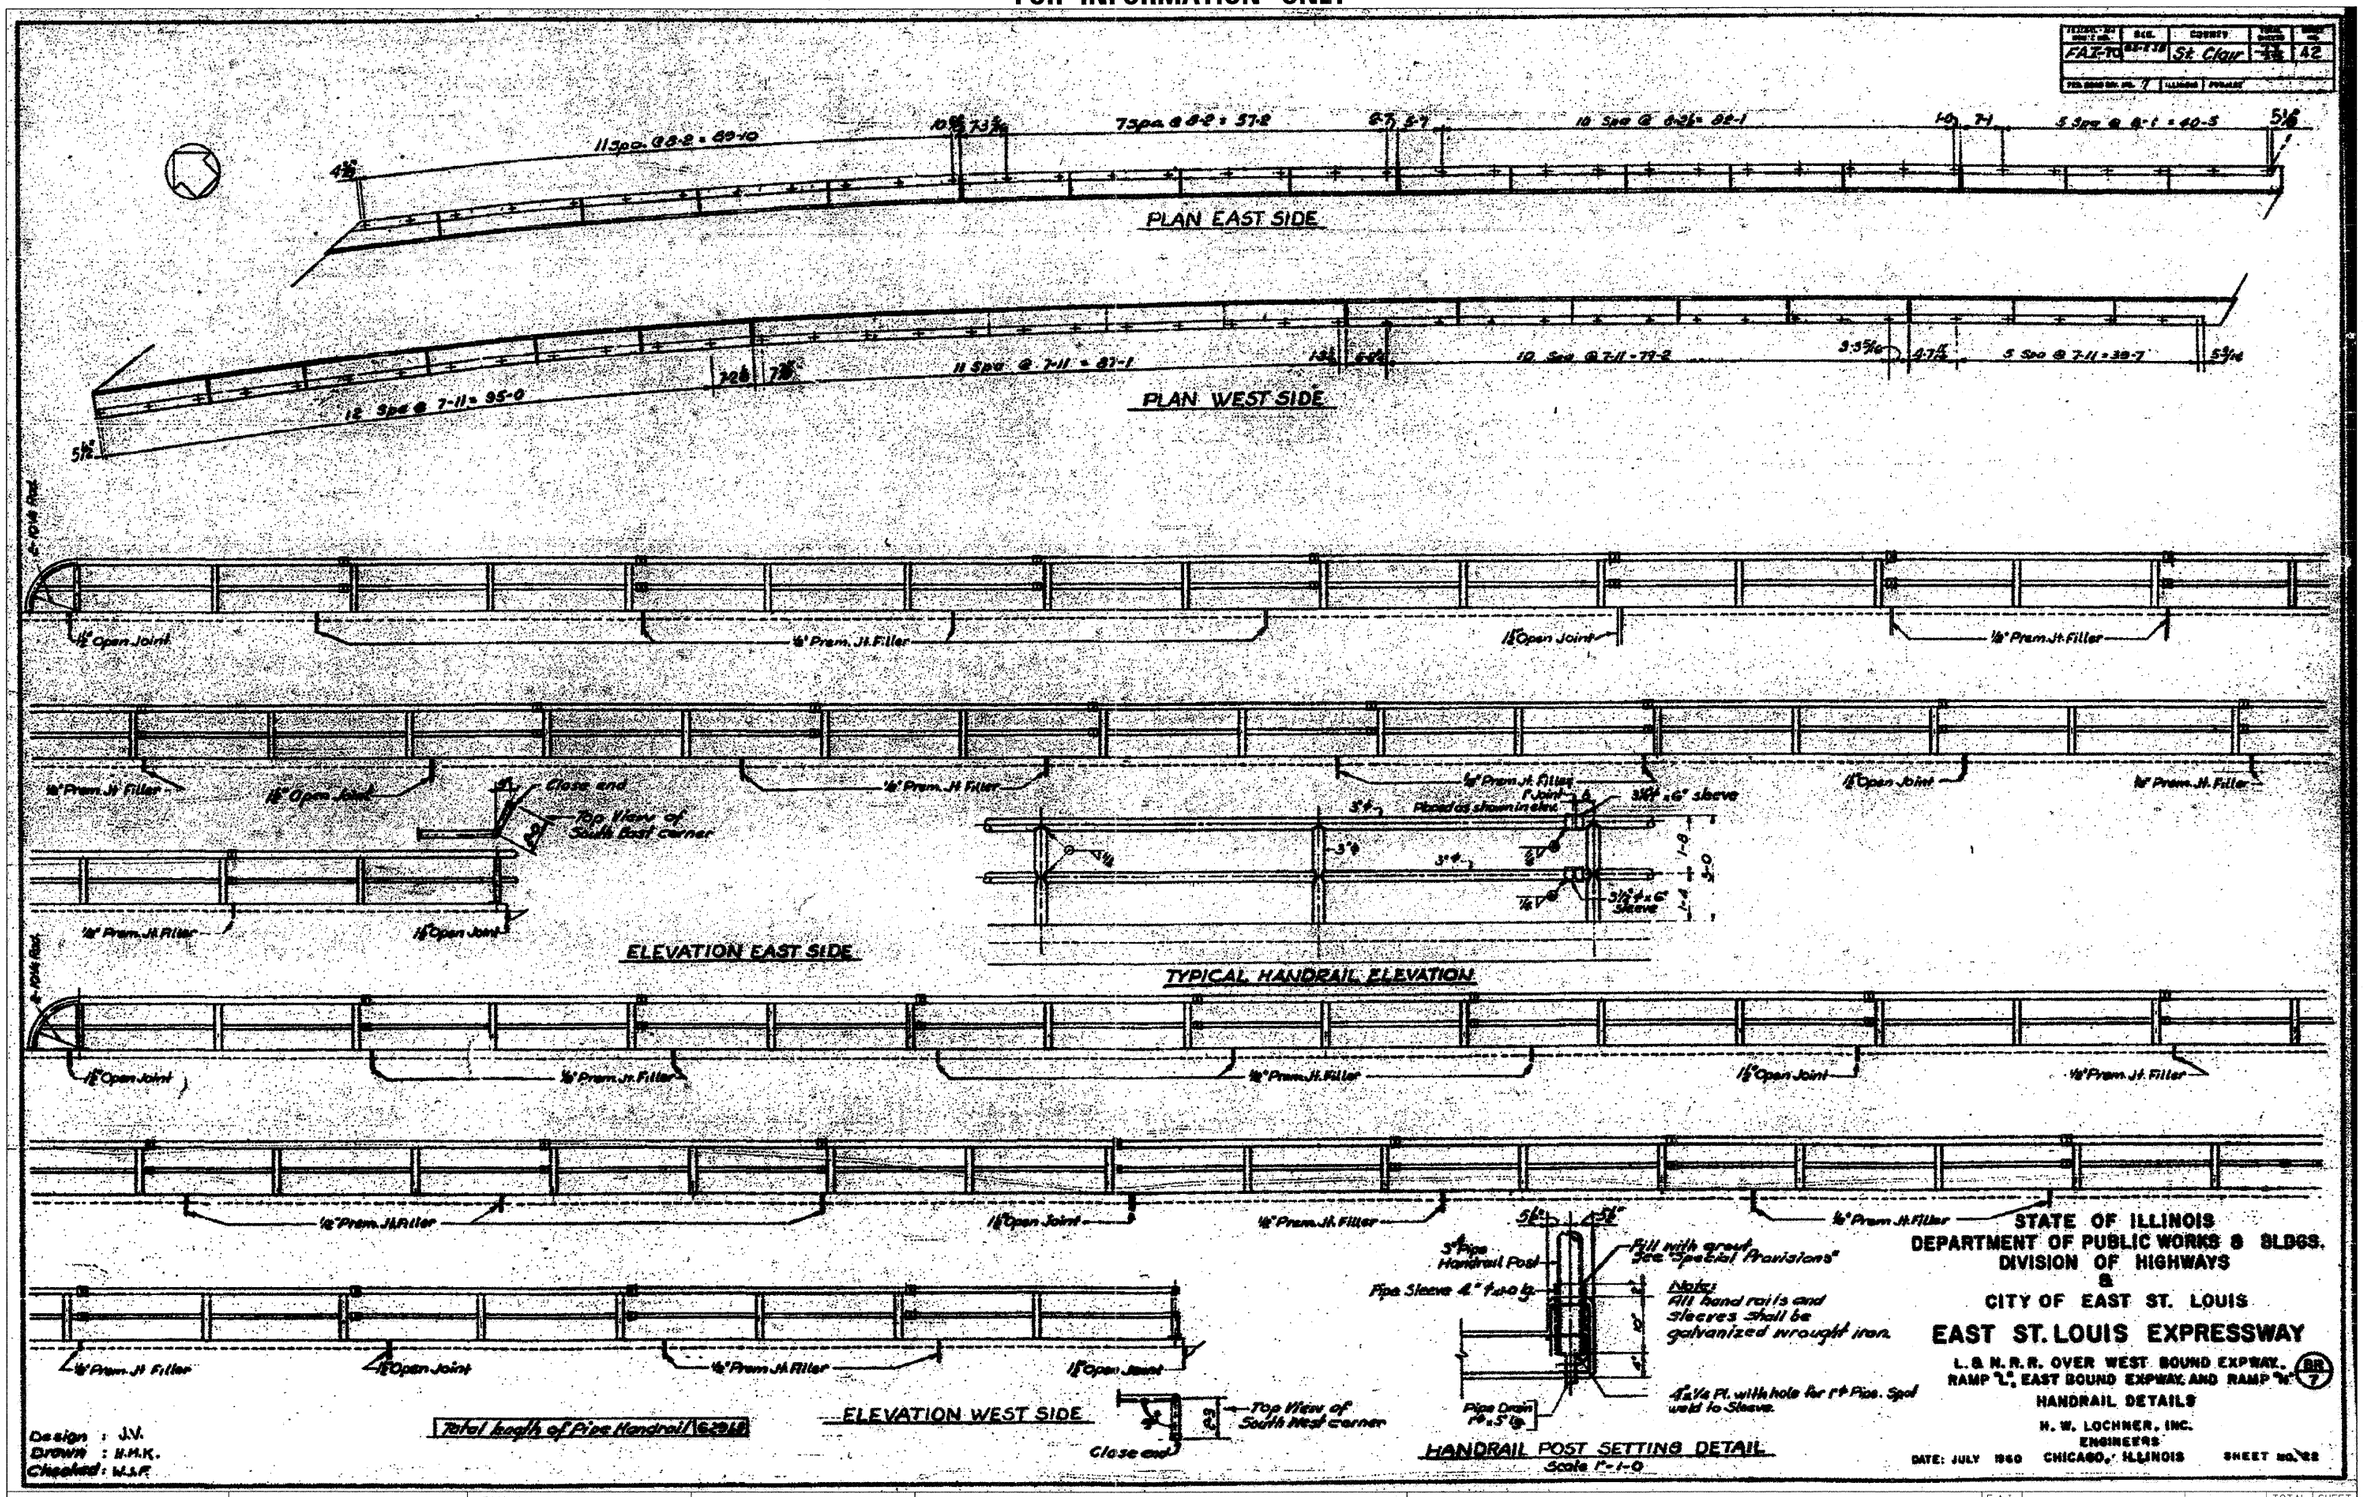

FILE NAME = 08TRI-76F29-SHT-LNRRBridge_23.dgn	USER NAME = saarsb	DESIGNED OP	REVISED -	STATE OF ILLINOIS DEPARTMENT OF TRANSPORTATION	EXISTING BRIDGE PLAN – L&N RR BRIDGE 23	F.A.I. RTE. 55/70	SECTION 82-1DM	COUNTY ST. CLAIR	TOTAL SHEETS 35	SHEET NO. 33
		DRAWN OP	REVISED -					CONTRACT NO. 76F29		
	PLOT SCALE = 1.0000 ' / in.	CHECKED DBM	REVISED -							
	PLOT DATE = 11/22/2011	DATE 11-23-11	REVISED -		SCALE: NONE SHEET NO. 24 OF 26 SHEETS STA. TO STA.	FED. ROAD DIST. NO.	ILLINOIS	FED. AID PROJECT		