STATIONING ALONG NW RADIUS	NW RADIUS ELEV.	STATIONING ALONG IL 13/127	OFFSET TO IL 13/127 CENTER LINE	STATIONING ALONG BEAUCOUP RD	OFFSET TO BEAUCOUP RD CENTER LINE
0+00	403.02	520+11.31	12.05		
0+10	402.91	520+01.39	13.14		
0+20	402.76	519+91.83	16.00		
0+30	402.72	519+82.95	20.56		
0+40	402.21	519+75.04	26.62	169+83.49	38.51
0+50	401.67	519+68.06	34.02	169+66.06	31.82
0+60	401.51	519+63.14	42.53	169+57.55	26.59
0+70	401.34			169+48.24	22.94
0+80	401.29			169+38.67	20.03
0+90	400.97			169+29.01	17.44
1+00	400.66			169+19.27	15.18
1+10	400.35			169+09.45	13.24
1+20	400.06			168+99.58	11.63
1+30	399.74			168+89.66	10.35
1+40	399.51			168+79.71	9.40
1+50	399.30			168+69.94	8.79
1+60	399.07			168+59.73	8.50
1+66.84	398.88			168+52.89	8.50

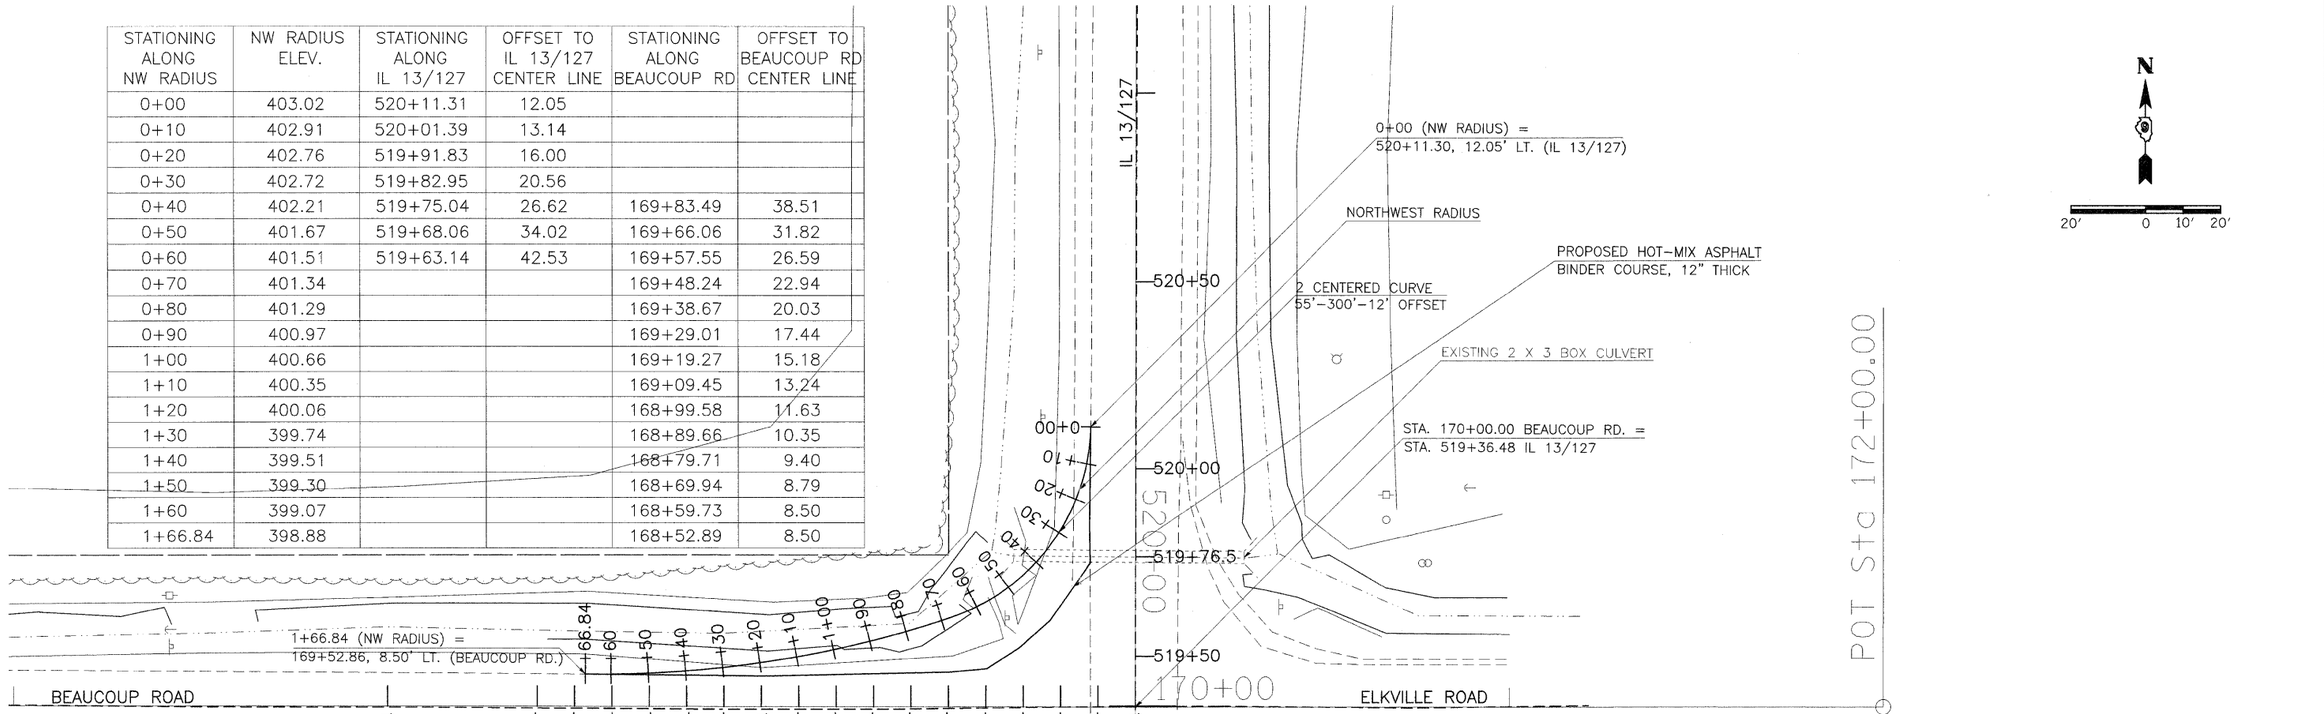

STATIONING ALONG SW RADIUS	SW RADIUS ELEV.	STATIONING ALONG BEAUCOUP RD	OFFSET TO BEAUCOUP RD CENTER LINE	STATIONING ALONG IL 13/127	OFFSET TO IL 13/127 CENTER LINE
0+00	400.84	169+26.24	12.05		
0+10	401.15	169+36.10	13.59		
0+20	401.37	169+45.52	16.90		
0+30	401.65	169+54.18	21.85		
0+40	401.94	169+61.80	28.29	519+08.25	38.09
0+50	402.24	169+38.13	36.01	519+00.53	31.78
0+60	402.54	169+72.96	44.74	518+91.79	26.93
0+70	402.85			518+82.34	23.65
0+80	403.14			518+72.69	20.99
0+90	403.40			518+62.96	18.67
1+00	403.70			518+53.15	16.68
1+10	403.87			518+43.29	15.04
1+20	403.99			518+33.37	13.77
1+30	404.09			518+23.41	12.82
1+40	404.18			518+13.43	12.15
1+44.06	404.22			518+09.37	12.07

DETAILS
TEMPORARY CULVERT EXTENSION

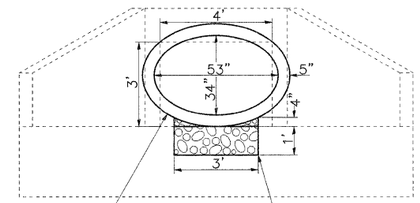

PROPOSED PIPE CULVERT, CLASS A, TYPE 1 EQUIVALENT ROUND SIZE 42" TEMPORARY

PROPOSED CA 6 OR CA 10 COST INCLUDED WITH PROPOSED PIPE CULVERT, CLASS A, TYPE 1 EQUIVALENT ROUND SIZE 42" TEMPORARY

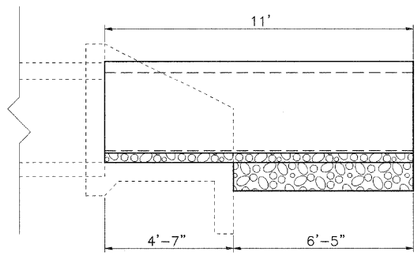

FILE NAME = c:\pw_work\pwidot\halsteadtw\dms49708*78049-sht-pln.dgn	USER NAME = halsteadtw	DESIGNED -	REVISED -
		DRAWN -	REVISED -
	PLOT SCALE = 20.0000 ' / in.	CHECKED -	REVISED -
	PLOT DATE = 10/18/2011	DATE -	REVISED -

STATE OF ILLINOIS
DEPARTMENT OF TRANSPORTATION

IL 13/127 – BEAUCOUP ROAD
INTERSECTION IMPROVEMENT

SCALE: | SHEET NO. OF SHEETS | STA. | TO STA.

F.A.P. RTE.	SECTION	COUNTY	TOTAL SHEETS	SHEET NO.
686	114B-1	JACKSON	114	17
		CONTRACT NO. 78049		
	ILLINOIS FED. AID PROJECT			