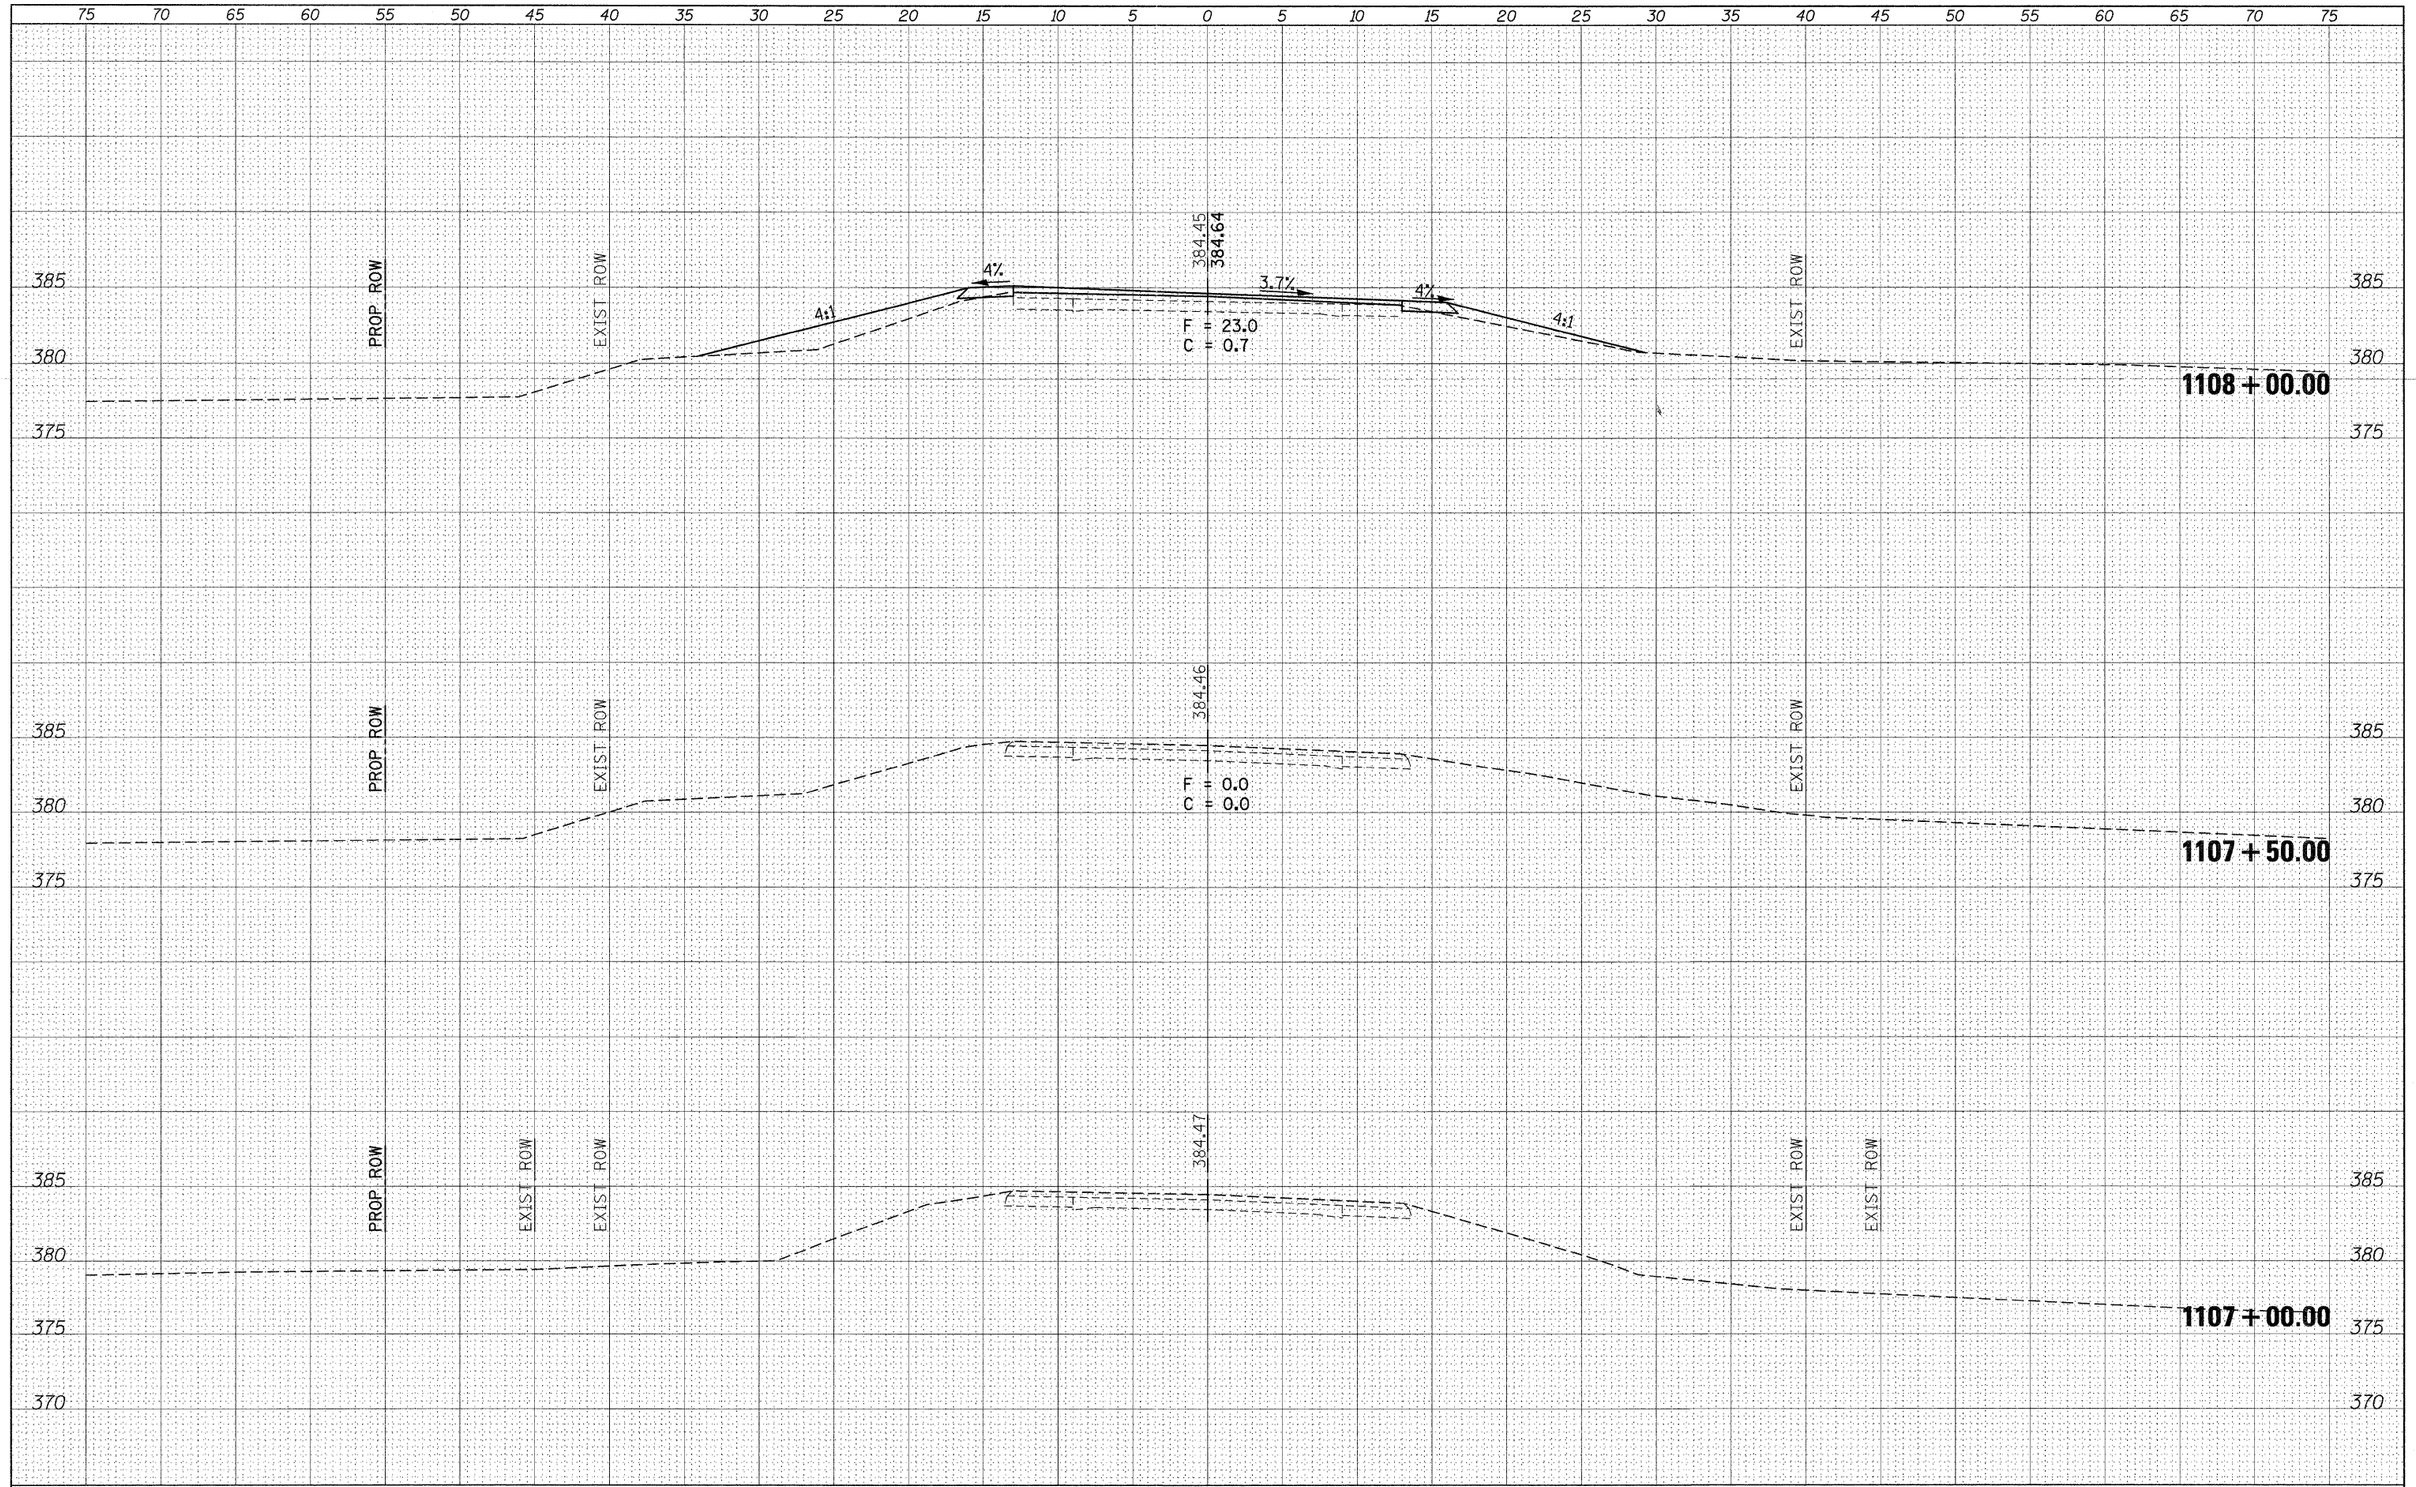


| FINAL SURVEY | BY | DATE |
|---|---|---|
| SURVEYED | | |
| PLOTTED | | |
| TEMPLATE | | |
| AREAS | | |
| AREAS CHECKED | | |
| NOTE BOOK | | |
| NO. | | |

| ORIGINAL SURVEY | BY | DATE |
|---|---|---|
| SURVEYED | | |
| PLOTTED | | |
| TEMPLATE | | |
| AREAS | | |
| AREAS CHECKED | | |
| NOTE BOOK | | |
| NO. | | |

| | | | |
|---|---|---|---|
| FILE NAME = c:\pw_work\pwidot\halsteadtw\dms49753\78049-xs sheet81611.dgn | USER NAME = halsteadtw | DESIGNED - | REVISED - |
| | | DRAWN - | REVISED - |
| | PLOT SCALE = 5.0000 ' / in. | CHECKED - | REVISED - |
| | PLOT DATE = 10/18/2011 | DATE - | REVISED - |

**STATE OF ILLINOIS**
**DEPARTMENT OF TRANSPORTATION**

**IL RTE. 4**

SCALE: SHEET OF SHEETS STA. 1107+00.00 TO STA. 1108+00.00

| F.A.P RTE. | SECTION | COUNTY | TOTAL SHEETS | SHEET NO. |
|---|---|---|---|---|
| 686 | 114B-1 | JACKSON | 114 | 25 |
| | | CONTRACT NO. 78049 | | |
| | | ILLINOIS FED. AID PROJECT | | |