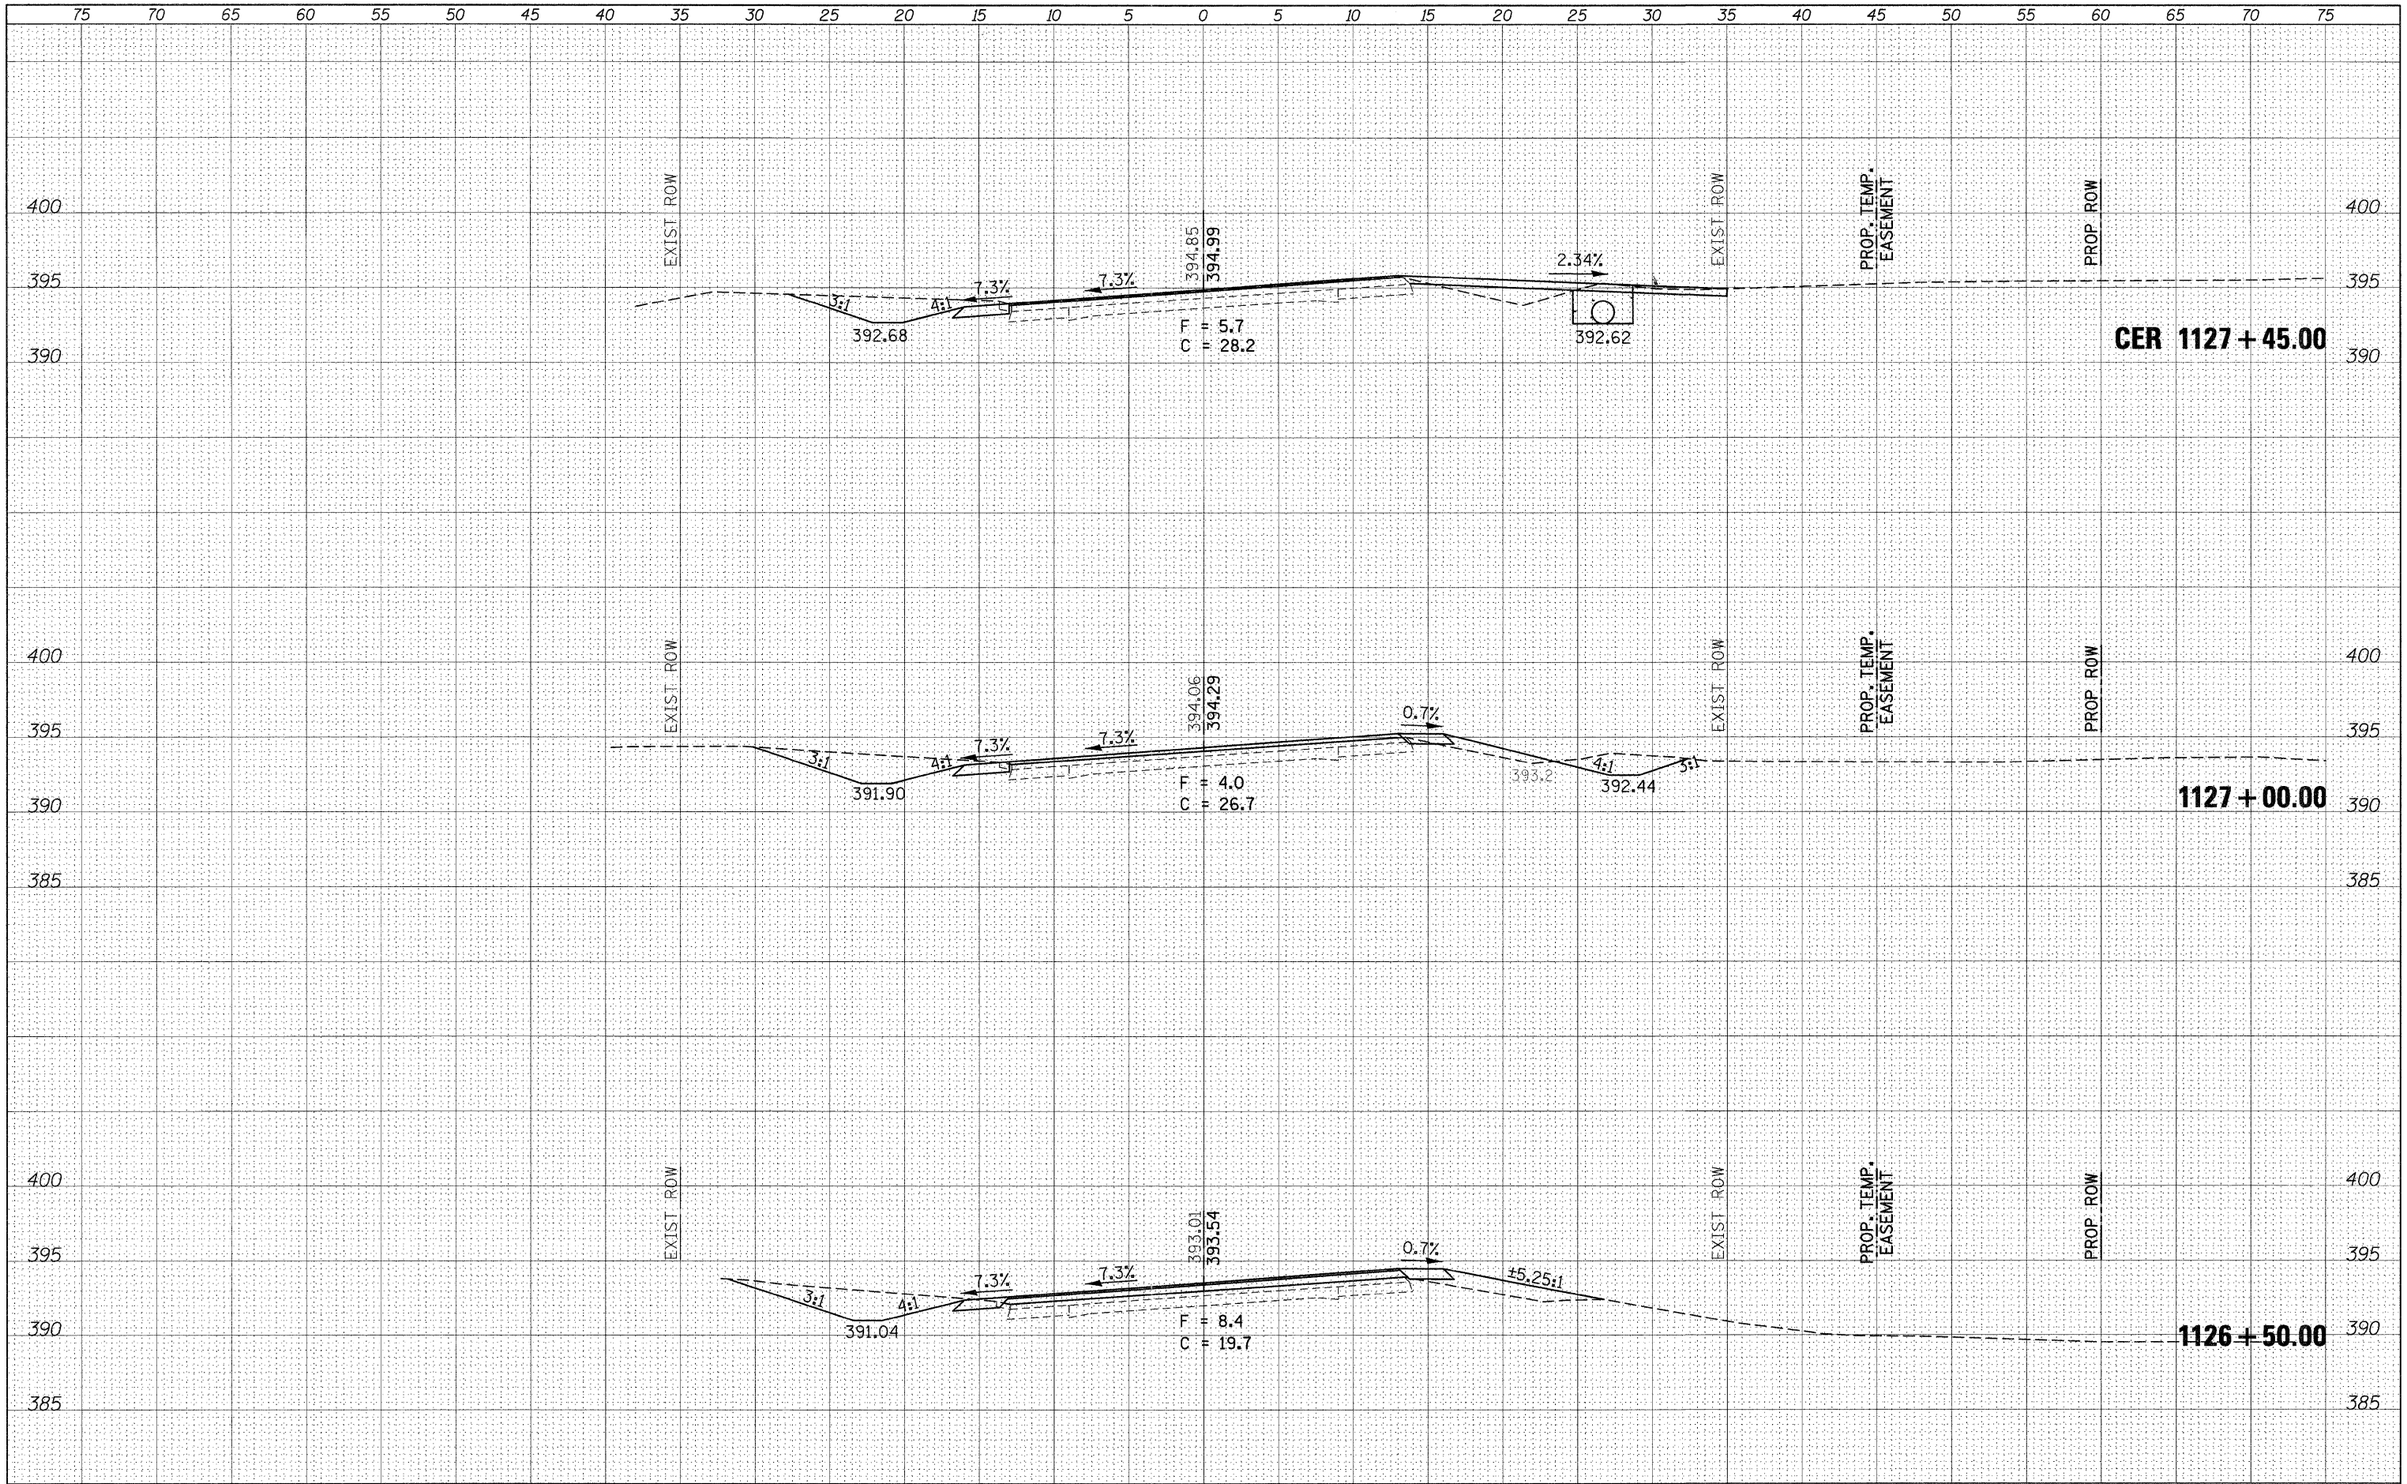

FINAL SURVEY	BY	DATE
SURVEYED		
PLOTTED		
TEMPLATE		
AREAS		
AREAS CHECKED		
NOTE BOOK NO.		

ORIGINAL SURVEY	BY	DATE
SURVEYED		
PLOTTED		
TEMPLATE		
AREAS		
AREAS CHECKED		
NOTE BOOK NO.		

FILE NAME = c:\pw_work\pwidot\halsteadtw\dms49753\78049-xsheet81611.dgn

USER NAME = halsteadtw
PLOT SCALE = 5.0000 ' / in.
PLOT DATE = 10/18/2011

DESIGNED -	REVISED -
DRAWN -	REVISED -
CHECKED -	REVISED -
DATE -	REVISED -

STATE OF ILLINOIS
DEPARTMENT OF TRANSPORTATION

IL RTE. 4

SCALE: SHEET OF SHEETS STA. 1126+50.00 TO STA. 1127+45.00

F.A.P RTE.	SECTION	COUNTY	TOTAL SHEETS	SHEET NO.
686	114B-1	JACKSON	114	46

CONTRACT NO. 78049

ILLINOIS FED. AID PROJECT