FINAL SURVEY	NOTE BOOK	NO.	BY	DATE
SURVEYED				
PLOTTED				
TEMPLATE				
AREAS				
AREAS CHECKED				

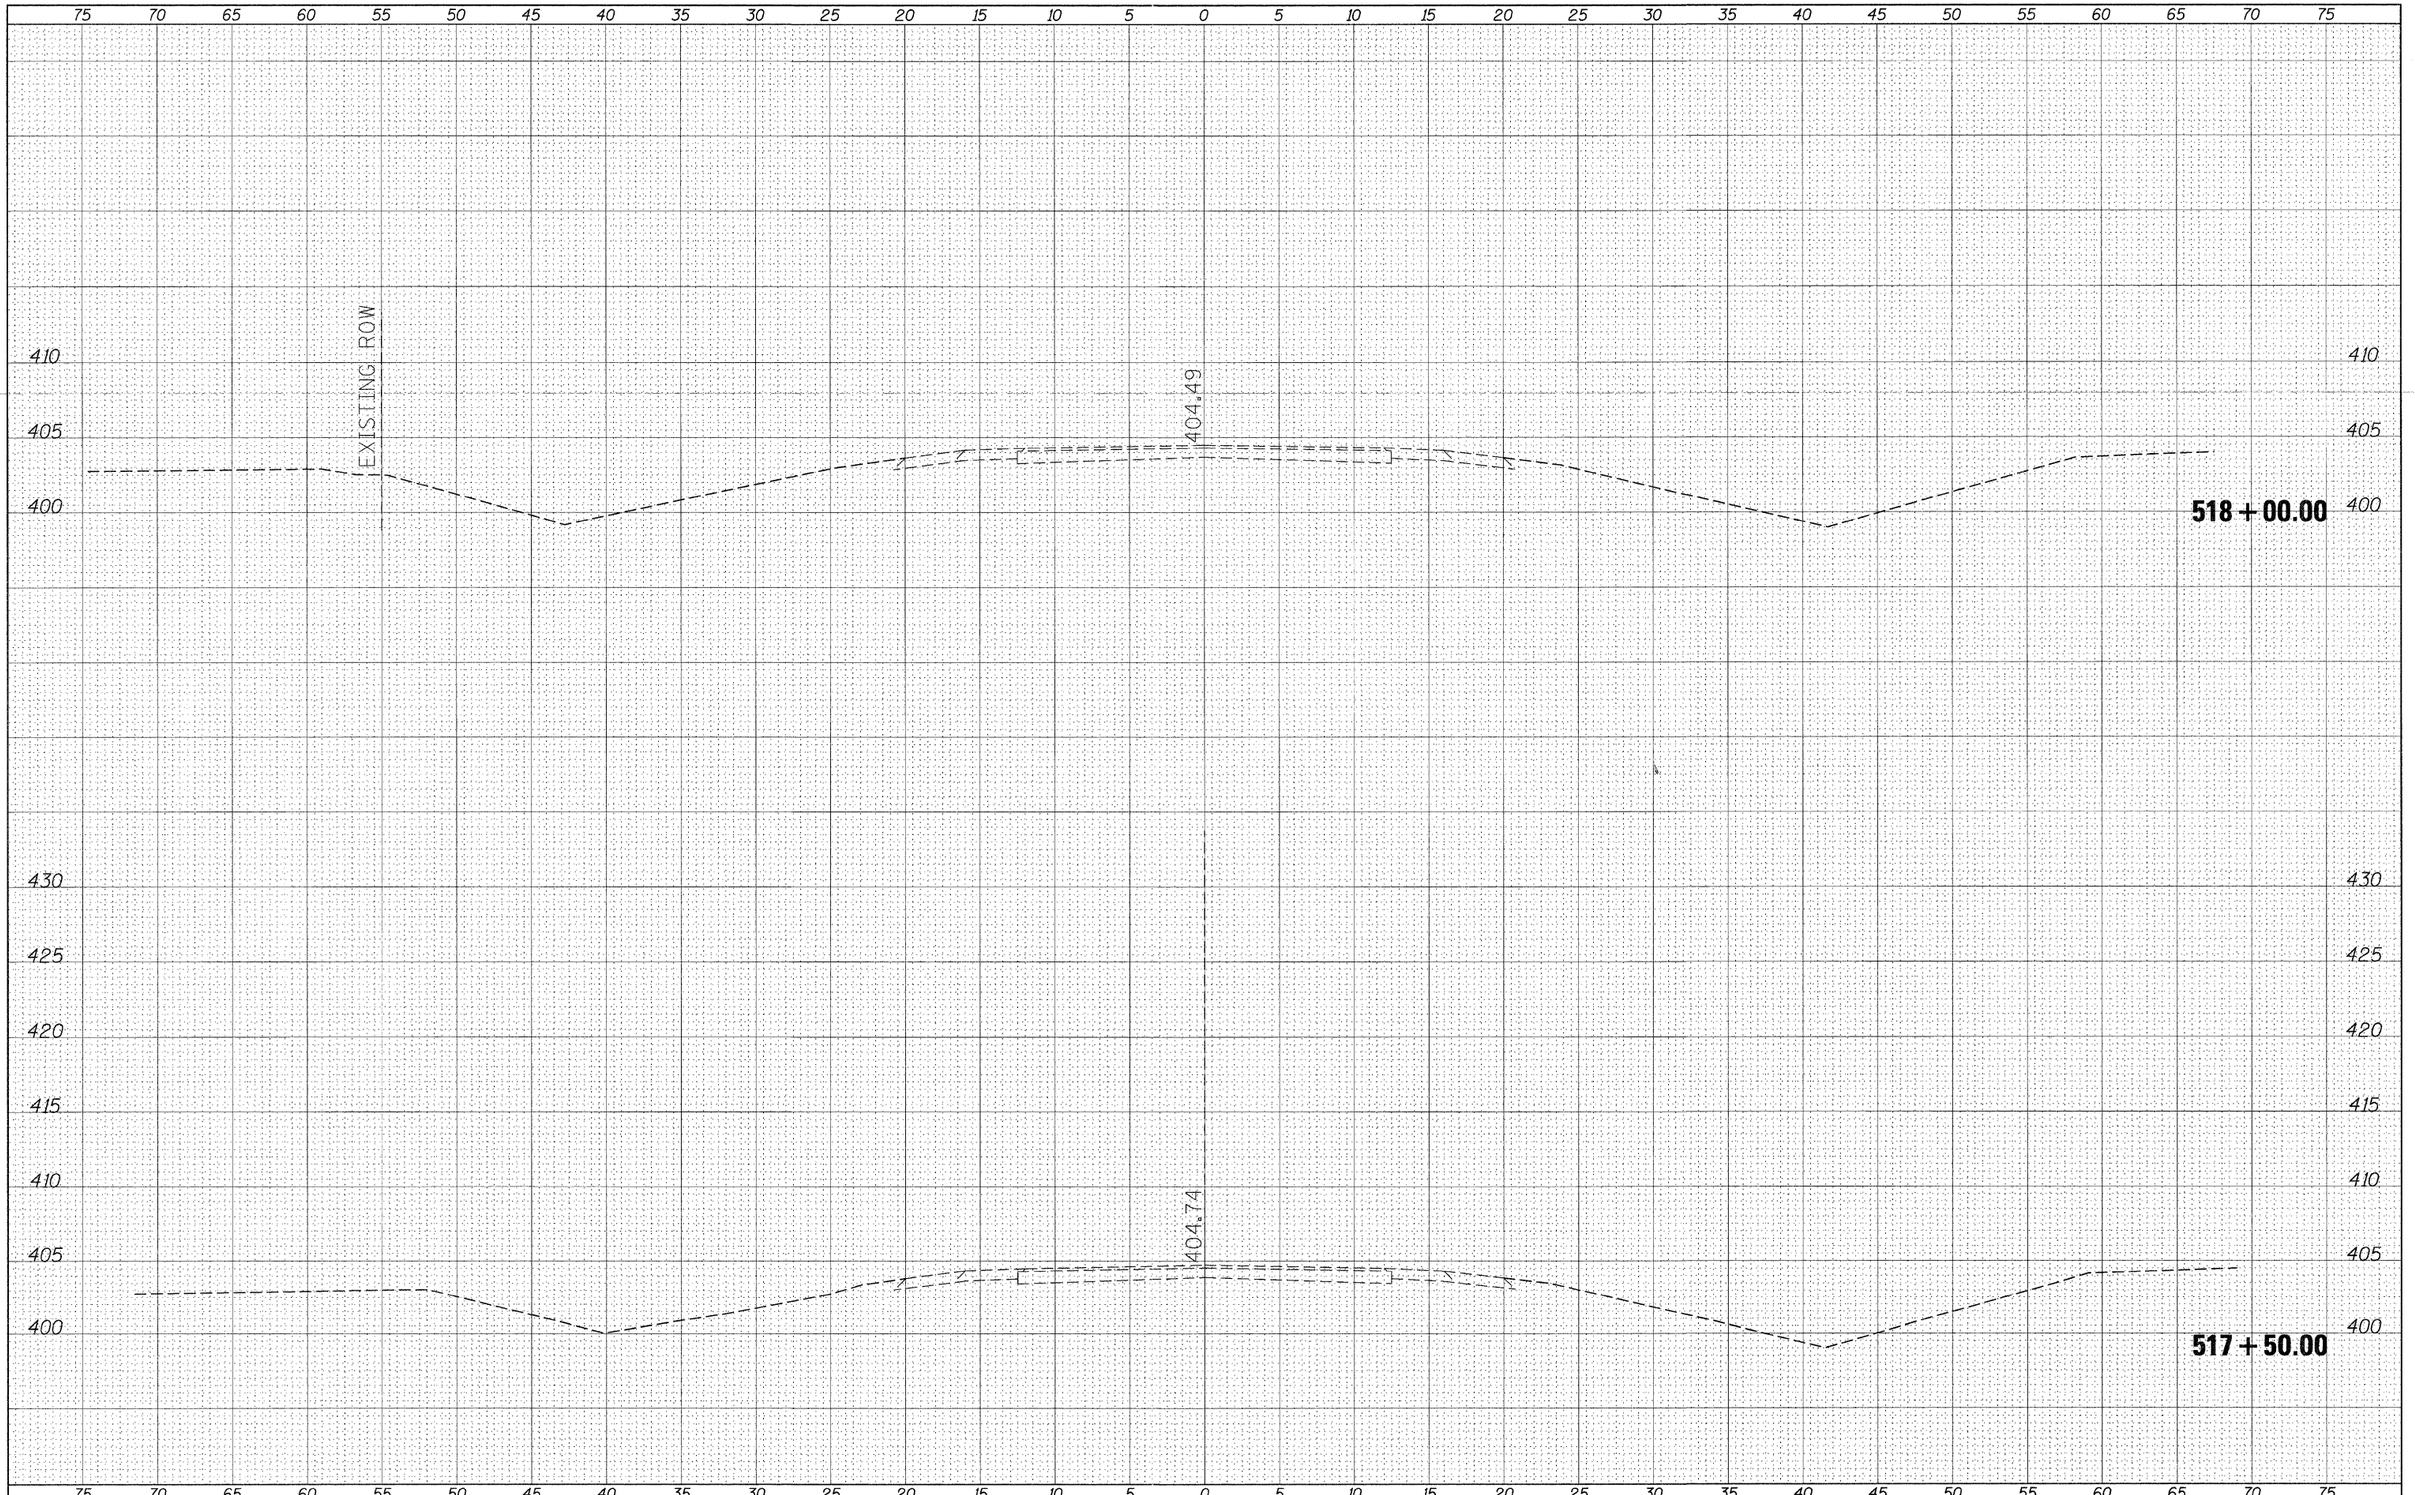

ORIGINAL SURVEY	NOTE BOOK	NO.	BY	DATE
SURVEYED				
PLOTTED				
TEMPLATE				
AREAS				
AREAS CHECKED				

FILE NAME = c:\pw_work\pwidot\porterwc\dms49753\detour1127-xssht.dgn	USER NAME = porterwc	DESIGNED -	REVISED -
		DRAWN -	REVISED -
	PLOT SCALE = 5.0000 ' / in.	CHECKED -	REVISED -
	PLOT DATE = 10/18/2011	DATE -	REVISED -

STATE OF ILLINOIS
DEPARTMENT OF TRANSPORTATION

IL 13127–BEAUCOUP RD. INTERSECTION ALONG IL 13127

SCALE: ____ | SHEET ___ OF ___ SHEETS | STA. 517+50.00 TO STA. 518+00.00

F.A.P. RTE.	SECTION	COUNTY	TOTAL SHEETS	SHEET NO.
686	114B-1	JACKSON	114	75
		CONTRACT NO. 78049		
	ILLINOIS	FED. AID PROJECT		