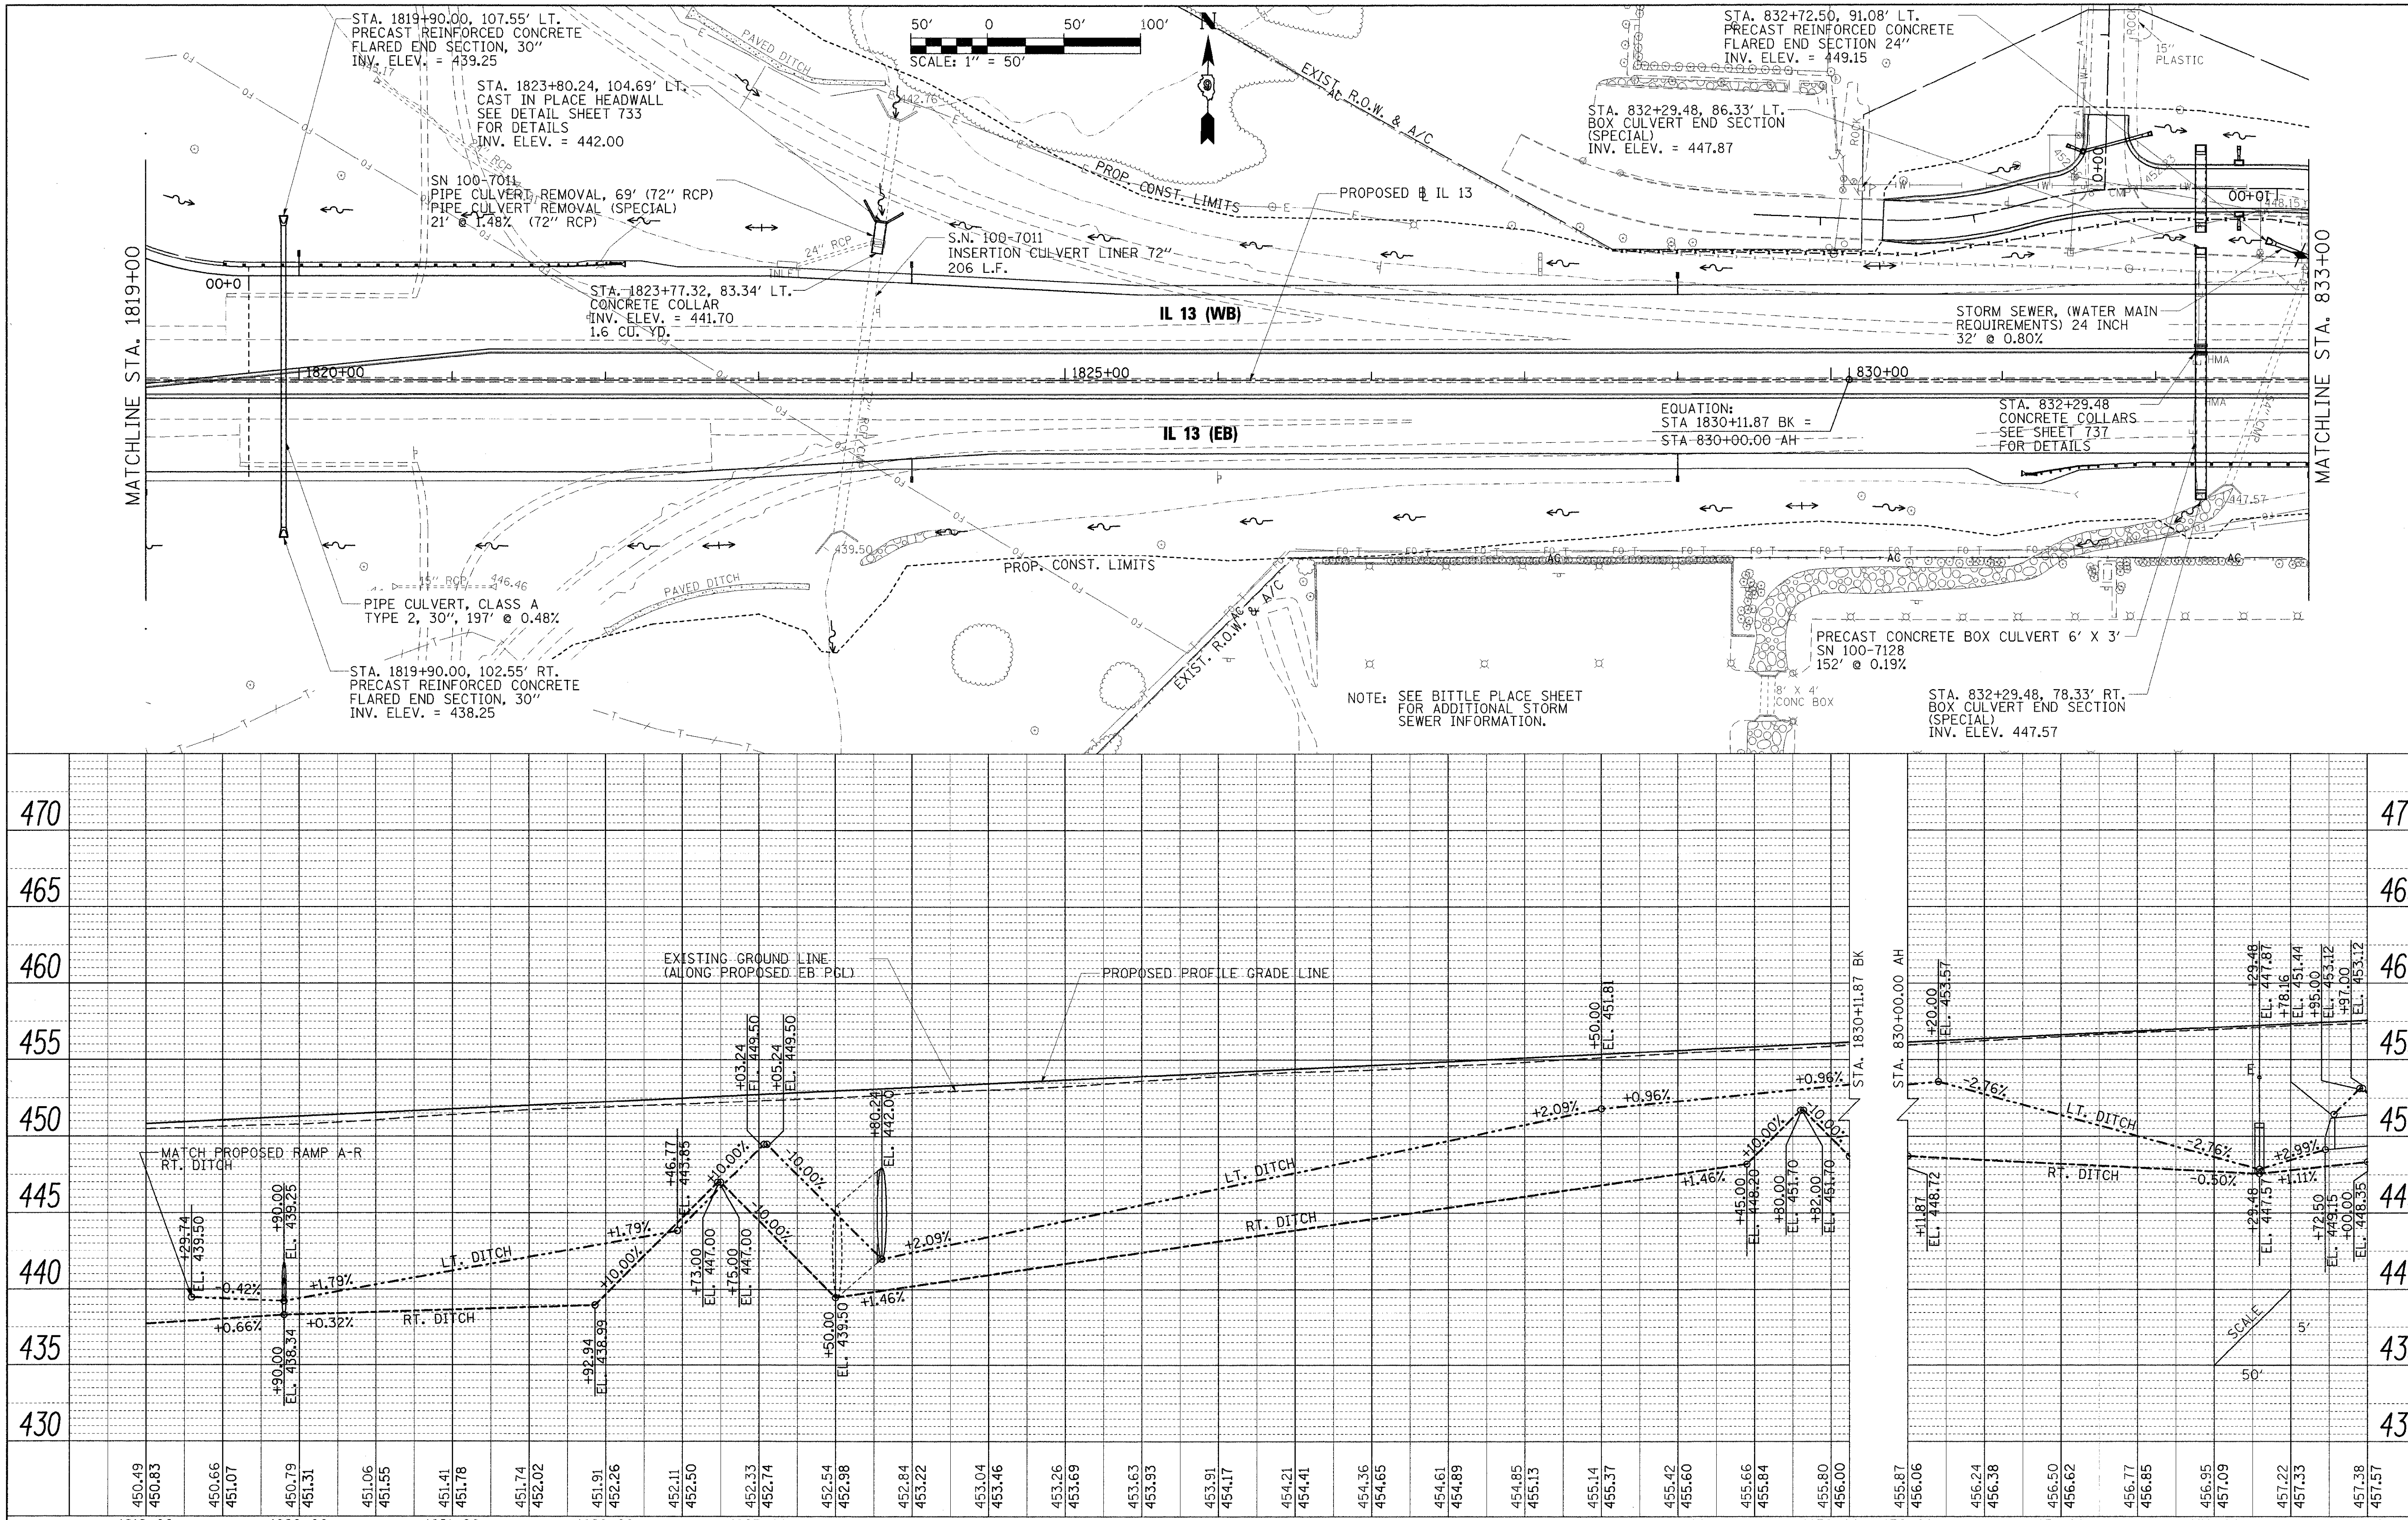

FILE NAME = ...\D978182-sht-drainIL13-013.dgn	USER NAME = Brad Downen	DESIGNED - SCD / BMB	REVISED -
		DRAWN - JEB / RAH	REVISED -
	PLOT SCALE = 50.0000 ' / IN.	CHECKED - SCD / BJD	REVISED -
	PLOT DATE = 10/12/2011	DATE - 10/07/11	REVISED -

STATE OF ILLINOIS
DEPARTMENT OF TRANSPORTATION

DRAINAGE PLAN AND PROFILE
ILLINOIS ROUTE 13

SCALE: 1" = 50' SHEET NO. OF SHEETS STA. 1805+00 TO STA. 833+00

F.A. RTE.	SECTION	COUNTY	TOTAL SHEETS	SHEET NO.
*	(X1-6-2)HBK-2, HB-1,2; (1X-1)R-1	WILLIAMSON	968	314
* F.A.I. 57 AND F.A.P. 331		CONTRACT NO. 78182		
ILLINOIS	FED. AID PROJECT			

PLAN — SURVEYED, PLOTTED, ALIGNMENT CHECKED, RT. OF WAY CHECKED, CADD FILE NAME; NOTE BOOK, NO.; BY; DATE

PROFILE — SURVEYED, PLOTTED, GRADES CHECKED, B.M. NOTED, STRUCTURE NOTATI'NS CH'KD; NOTE BOOK, NO.; BY; DATE