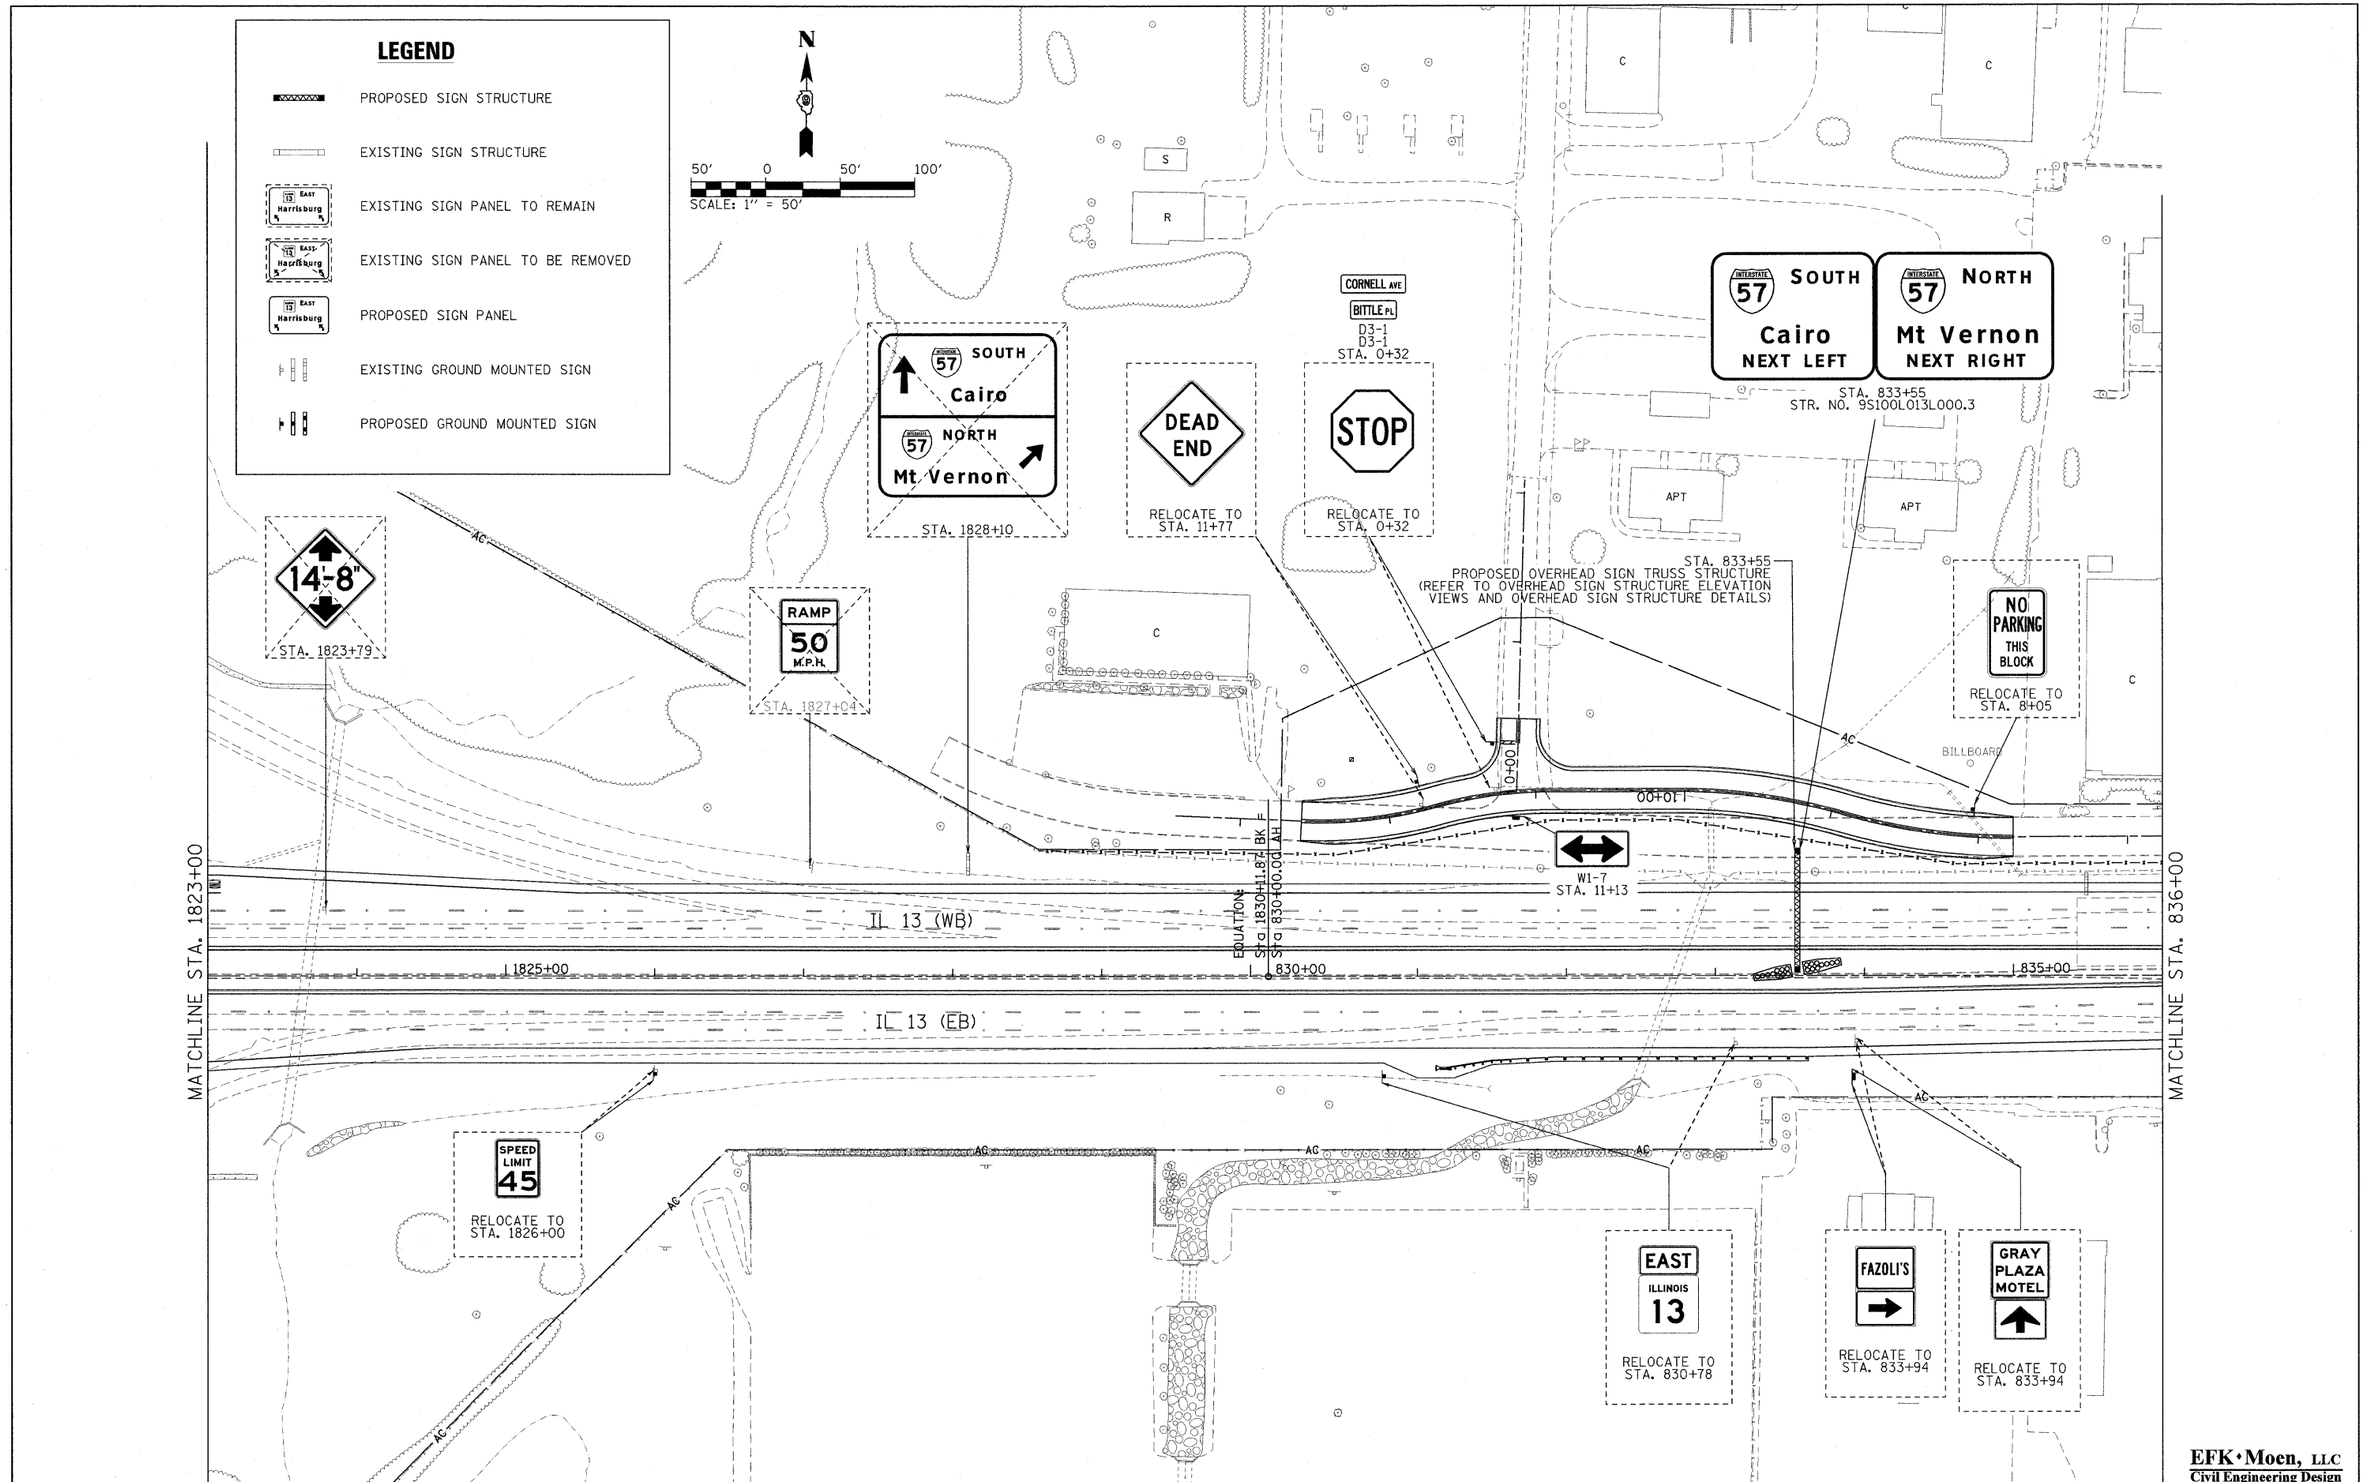

EFK•Moen, LLC
Civil Engineering Design

FILE NAME = ...\D978182-sht-sign037-IL13.dgn	USER NAME = Brad Downen	DESIGNED - LE/JD	REVISED -	STATE OF ILLINOIS DEPARTMENT OF TRANSPORTATION	SIGN PLAN ILLINOIS ROUTE 13	F.A. RTE.	SECTION	COUNTY	TOTAL SHEETS / SHEET NO.
		DRAWN - MK	REVISED -			*	(X1-6-2)HBK-2, HB-1,2; (IX-1)R-1	WILLIAMSON	968 / 449
	PLOT SCALE = 50.0000 ' / IN.	CHECKED - SD	REVISED -			* F.A.I. 57 AND F.A.P. 331		CONTRACT NO. 78182	
	PLOT DATE = 10/10/2011	DATE - 10/07/11	REVISED -		SCALE: 1" = 50' / SHEET NO. 37 OF 43 SHEETS / STA. 1823+00 TO STA. 833+00		ILLINOIS	FED. AID PROJECT	