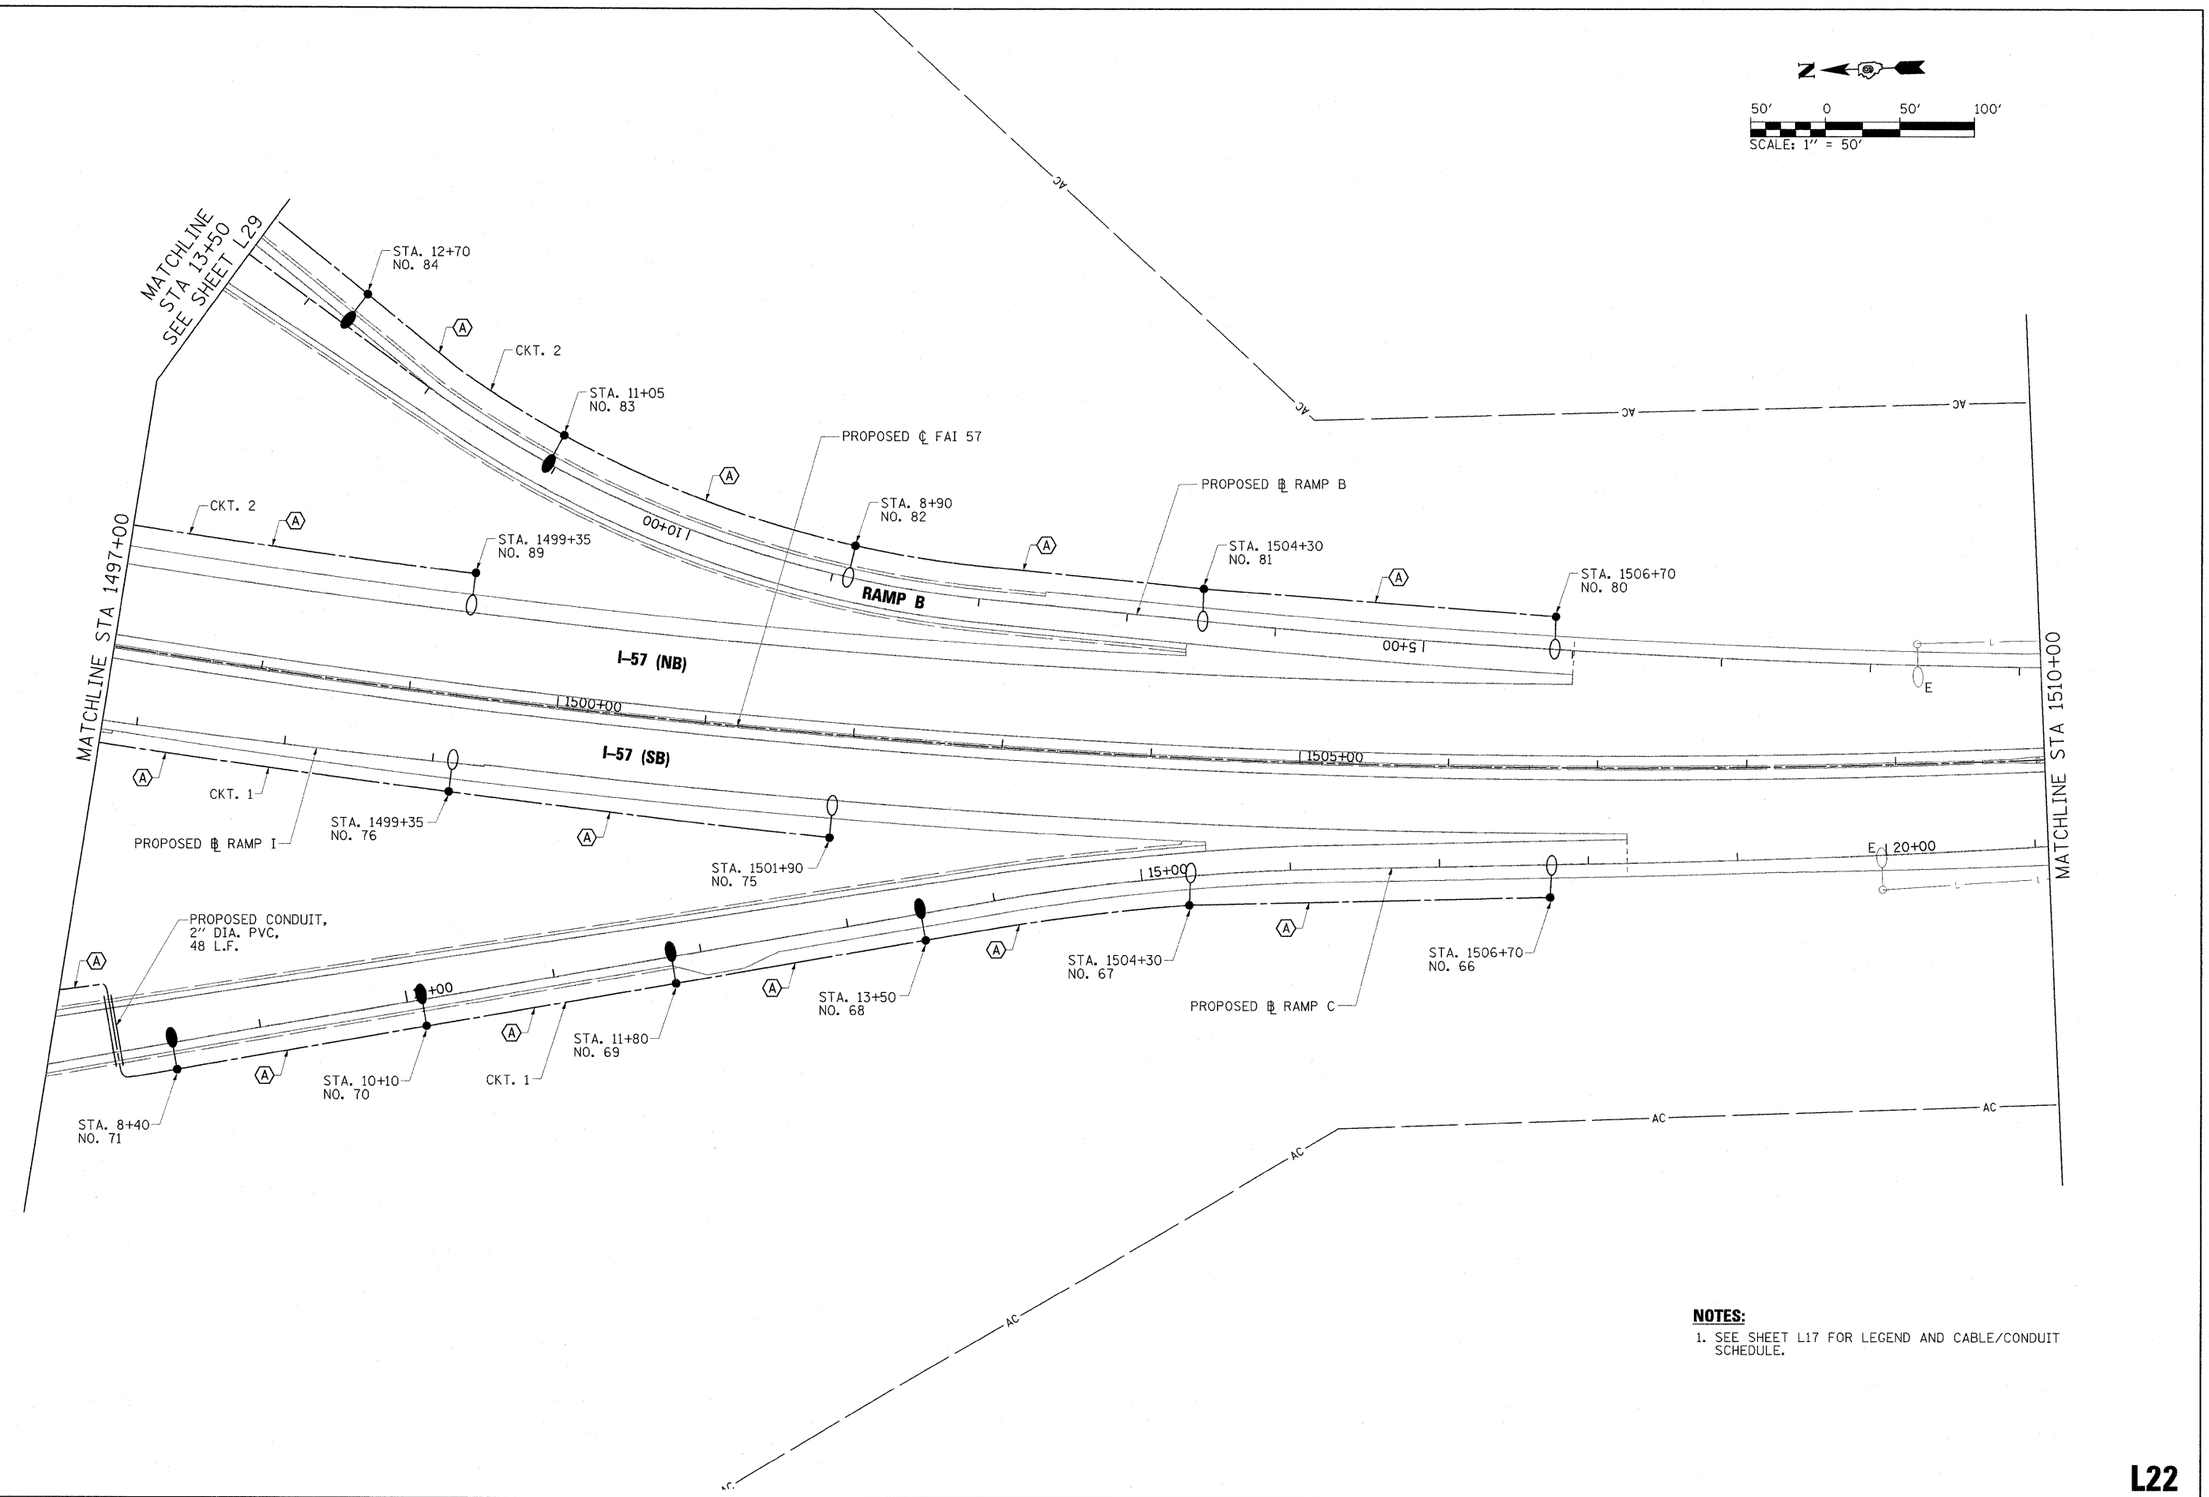

NOTES:

1. SEE SHEET L17 FOR LEGEND AND CABLE/CONDUIT SCHEDULE.

L22

FILE NAME = ...\D978182-sht-Light-I57_006P.dgn	USER NAME = Rob Heady	DESIGNED - IDOT CENTRAL OFFICE	REVISED -	**STATE OF ILLINOIS DEPARTMENT OF TRANSPORTATION**
		DRAWN - GLD (CMT)	REVISED -	
	PLOT SCALE = 50.0000 ' / IN.	CHECKED -	REVISED -	
	PLOT DATE = 10/10/2011	DATE - 10/07/11	REVISED -	

ROADWAY LIGHTING PLANS
INTERSTATE 57

SCALE: 1" = 50' | SHEET NO. L22 OF L42 SHEETS | STA. 1497+00 | TO STA. 1510+00

F.A. RTE.	SECTION	COUNTY	TOTAL SHEETS	SHEET NO.
*	(X1-6-2)HBK-2, HB-1,2; (1X-1)R-1	WILLIAMSON	968	565
* F.A.I. 57 AND F.A.P. 331		CONTRACT NO. 78182		
	ILLINOIS FED. AID PROJECT			