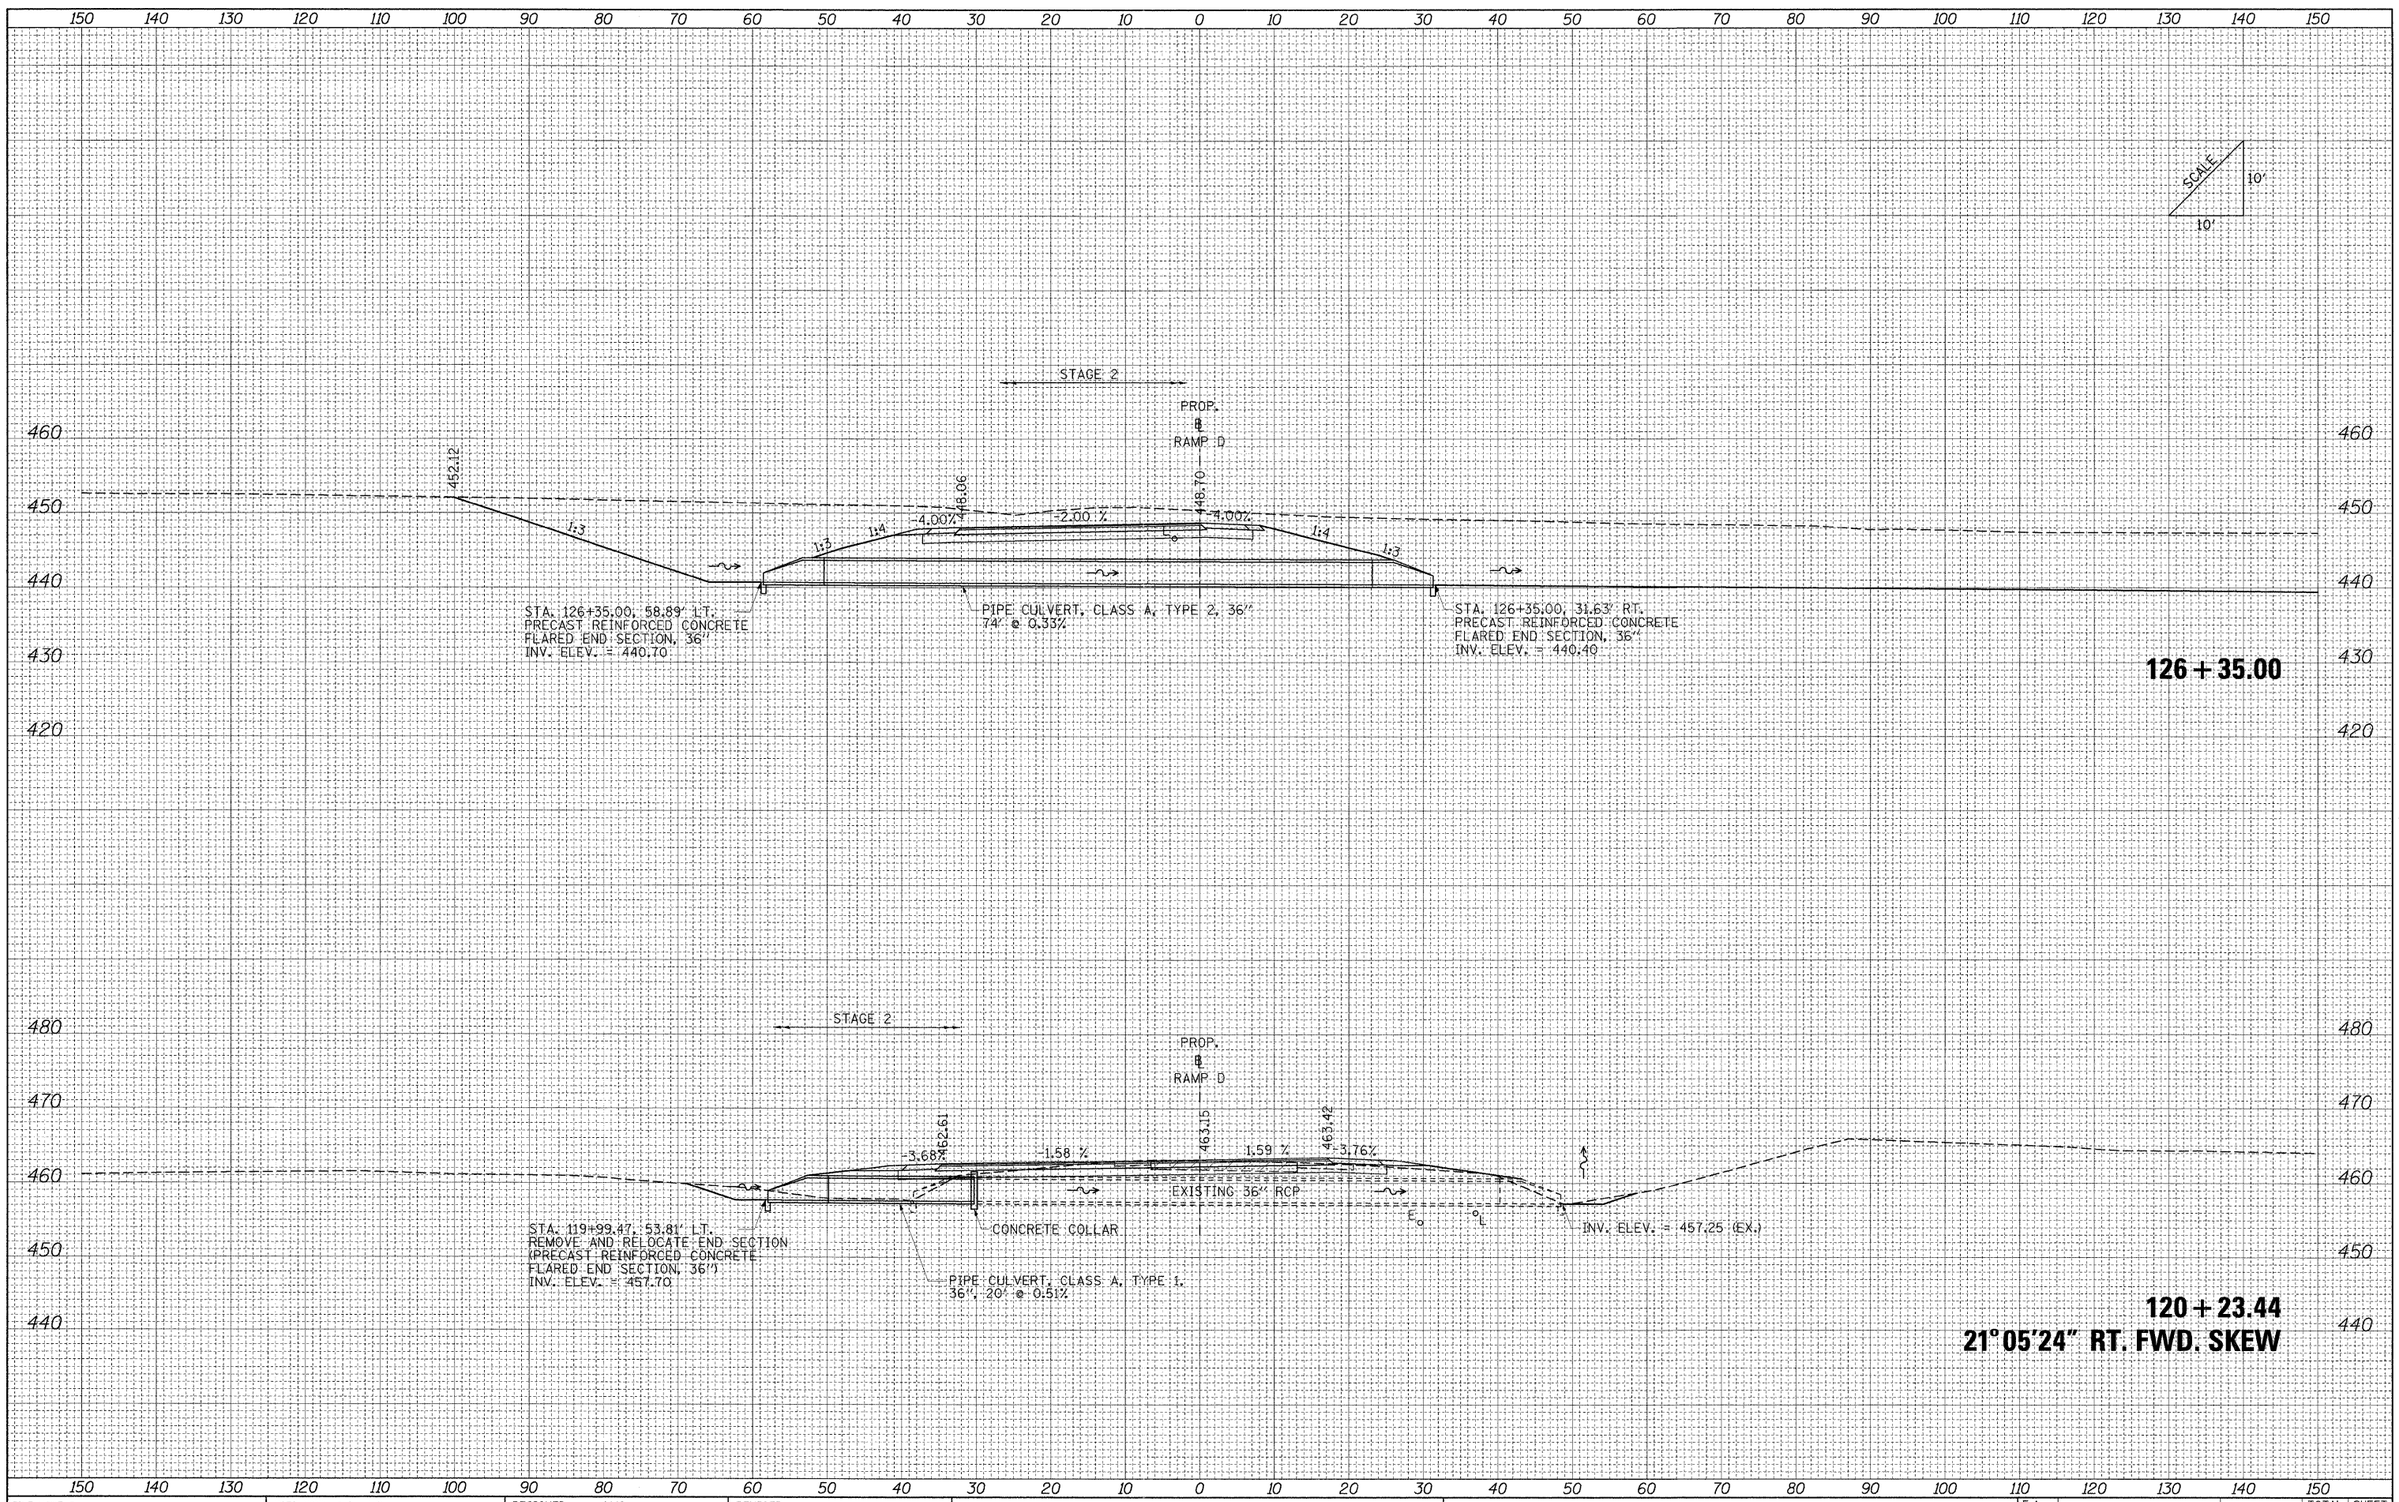

FINAL SURVEY — NOTE BOOK — NO.
SURVEYED — BY — DATE
DRAWN — BY — DATE
TEMPLATE — AREAS — CHECKED
AREAS

ORIGINAL SURVEY — NOTE BOOK — NO.
SURVEYED — BY — DATE
DRAWN — BY — DATE
TEMPLATE — AREAS — CHECKED
AREAS

FILE NAME = ...\D978182-sht-XCS_CULVERT PROFILES_RAMPD.dgn	USER NAME = Brad Downer	DESIGNED - MJO	REVISED -
		DRAWN - MJO	REVISED -
	PLOT SCALE = 10.0000 ' / IN.	CHECKED - BJD	REVISED -
	PLOT DATE = 10/10/2011	DATE - 10/07/11	REVISED -

STATE OF ILLINOIS
DEPARTMENT OF TRANSPORTATION

CULVERT PROFILES: RAMP D

SCALE: | SHEET NO. OF SHEETS | STA. 120+23.44 | TO STA. 126+35.00

F.A. RTE.	SECTION	COUNTY	TOTAL SHEETS	SHEET NO.
*	(XI-6-2)HBK-2, HB-1,2; (IX-1)R-1	WILLIAMSON	968	755
	* F.A.I. 57 AND F.A.P. 331	CONTRACT NO. 78182		
FED. ROAD DIST. NO.	ILLINOIS	FED. AID PROJECT		