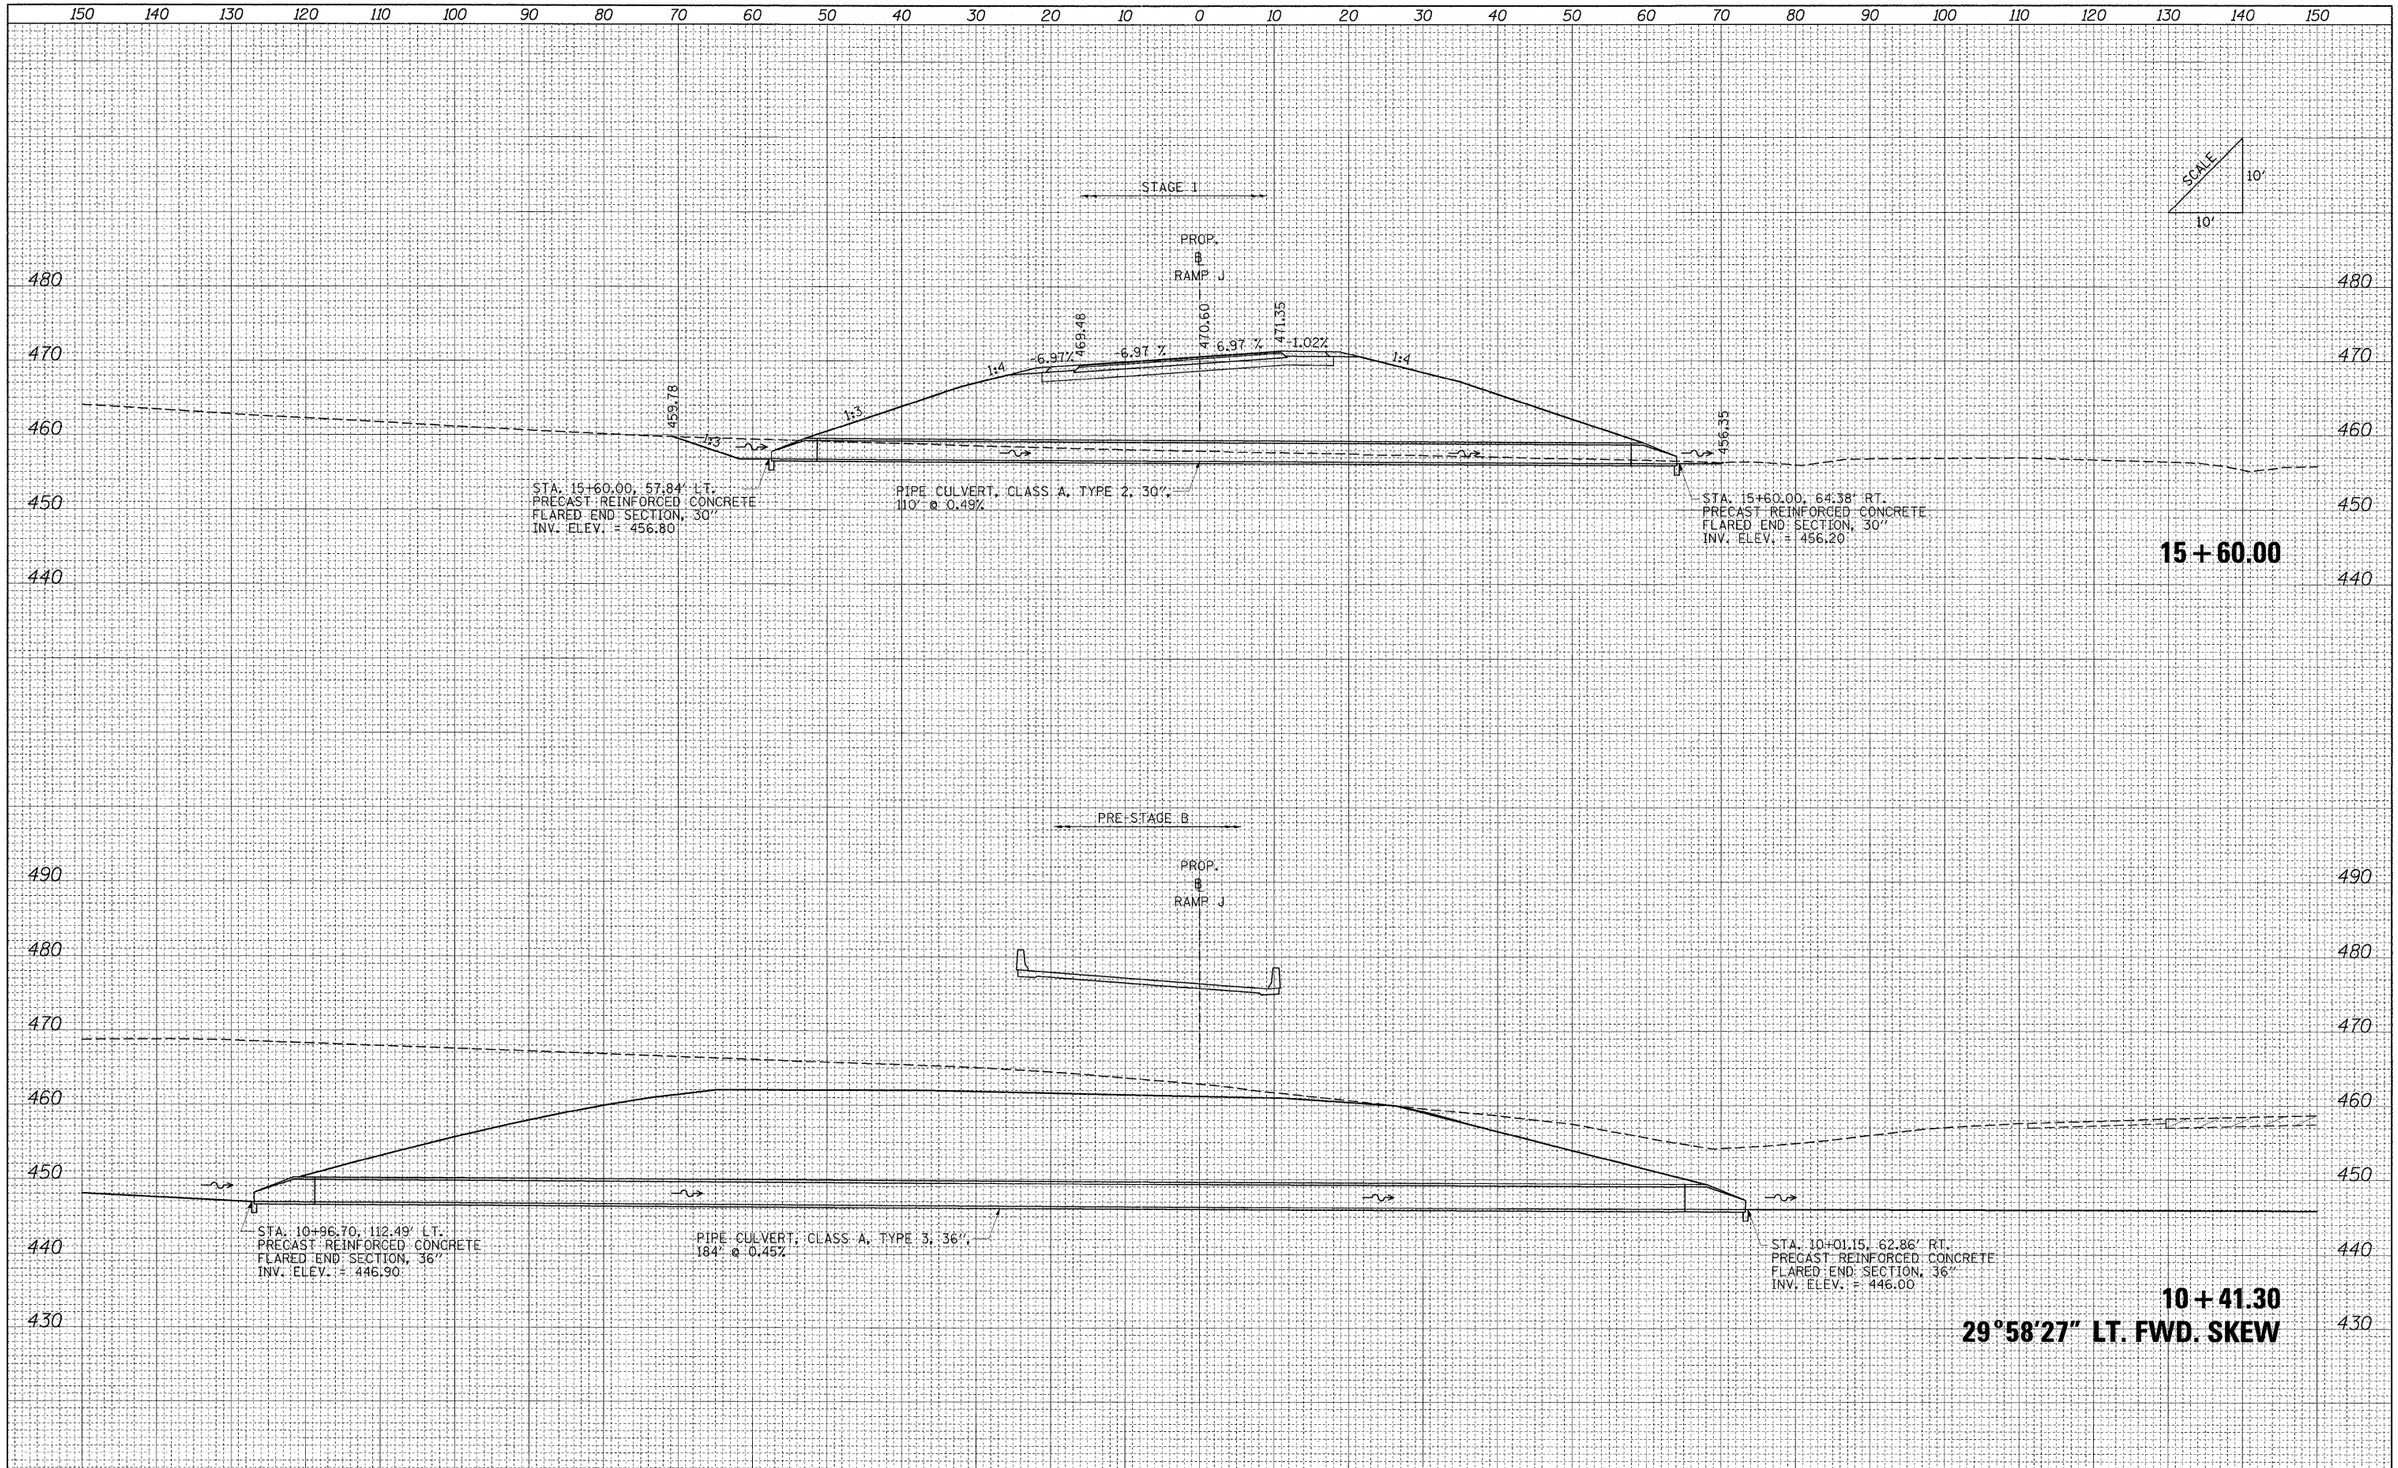

FINAL SURVEY		BY	DATE
NOTE BOOK	SURVEYED		
	PLOTTED		
	TEMPLATE		
	AREAS		
NO.	AREAS CHECKED		

ORIGINAL SURVEY		BY	DATE
NOTE BOOK	SURVEYED		
	PLOTTED		
	TEMPLATE		
	AREAS		
NO.	AREAS CHECKED		

FILE NAME = ...\D978182-sht-XCS_CULVERT PROFILES_RAMPJ.dgn	USER NAME - Brad Downen	DESIGNED - MJO	REVISED -
		DRAWN - MJO	REVISED -
	PLOT SCALE = 10.0000 ' / IN.	CHECKED - BJD	REVISED -
	PLOT DATE = 10/10/2011	DATE - 10/07/11	REVISED -

STATE OF ILLINOIS
DEPARTMENT OF TRANSPORTATION

CULVERT PROFILES: RAMP J

SCALE: | SHEET NO. OF SHEETS | STA. 10+41.30 TO STA. 15+60.00

F.A.I RTE.	SECTION	COUNTY	TOTAL SHEETS	SHEET NO.
57	(X1-6-2)HBK-2, HB-1,2; (1X-1)R-1	WILLIAMSON	968	760

CONTRACT NO. 78182

FED. ROAD DIST. NO. | ILLINOIS | FED. AID PROJECT