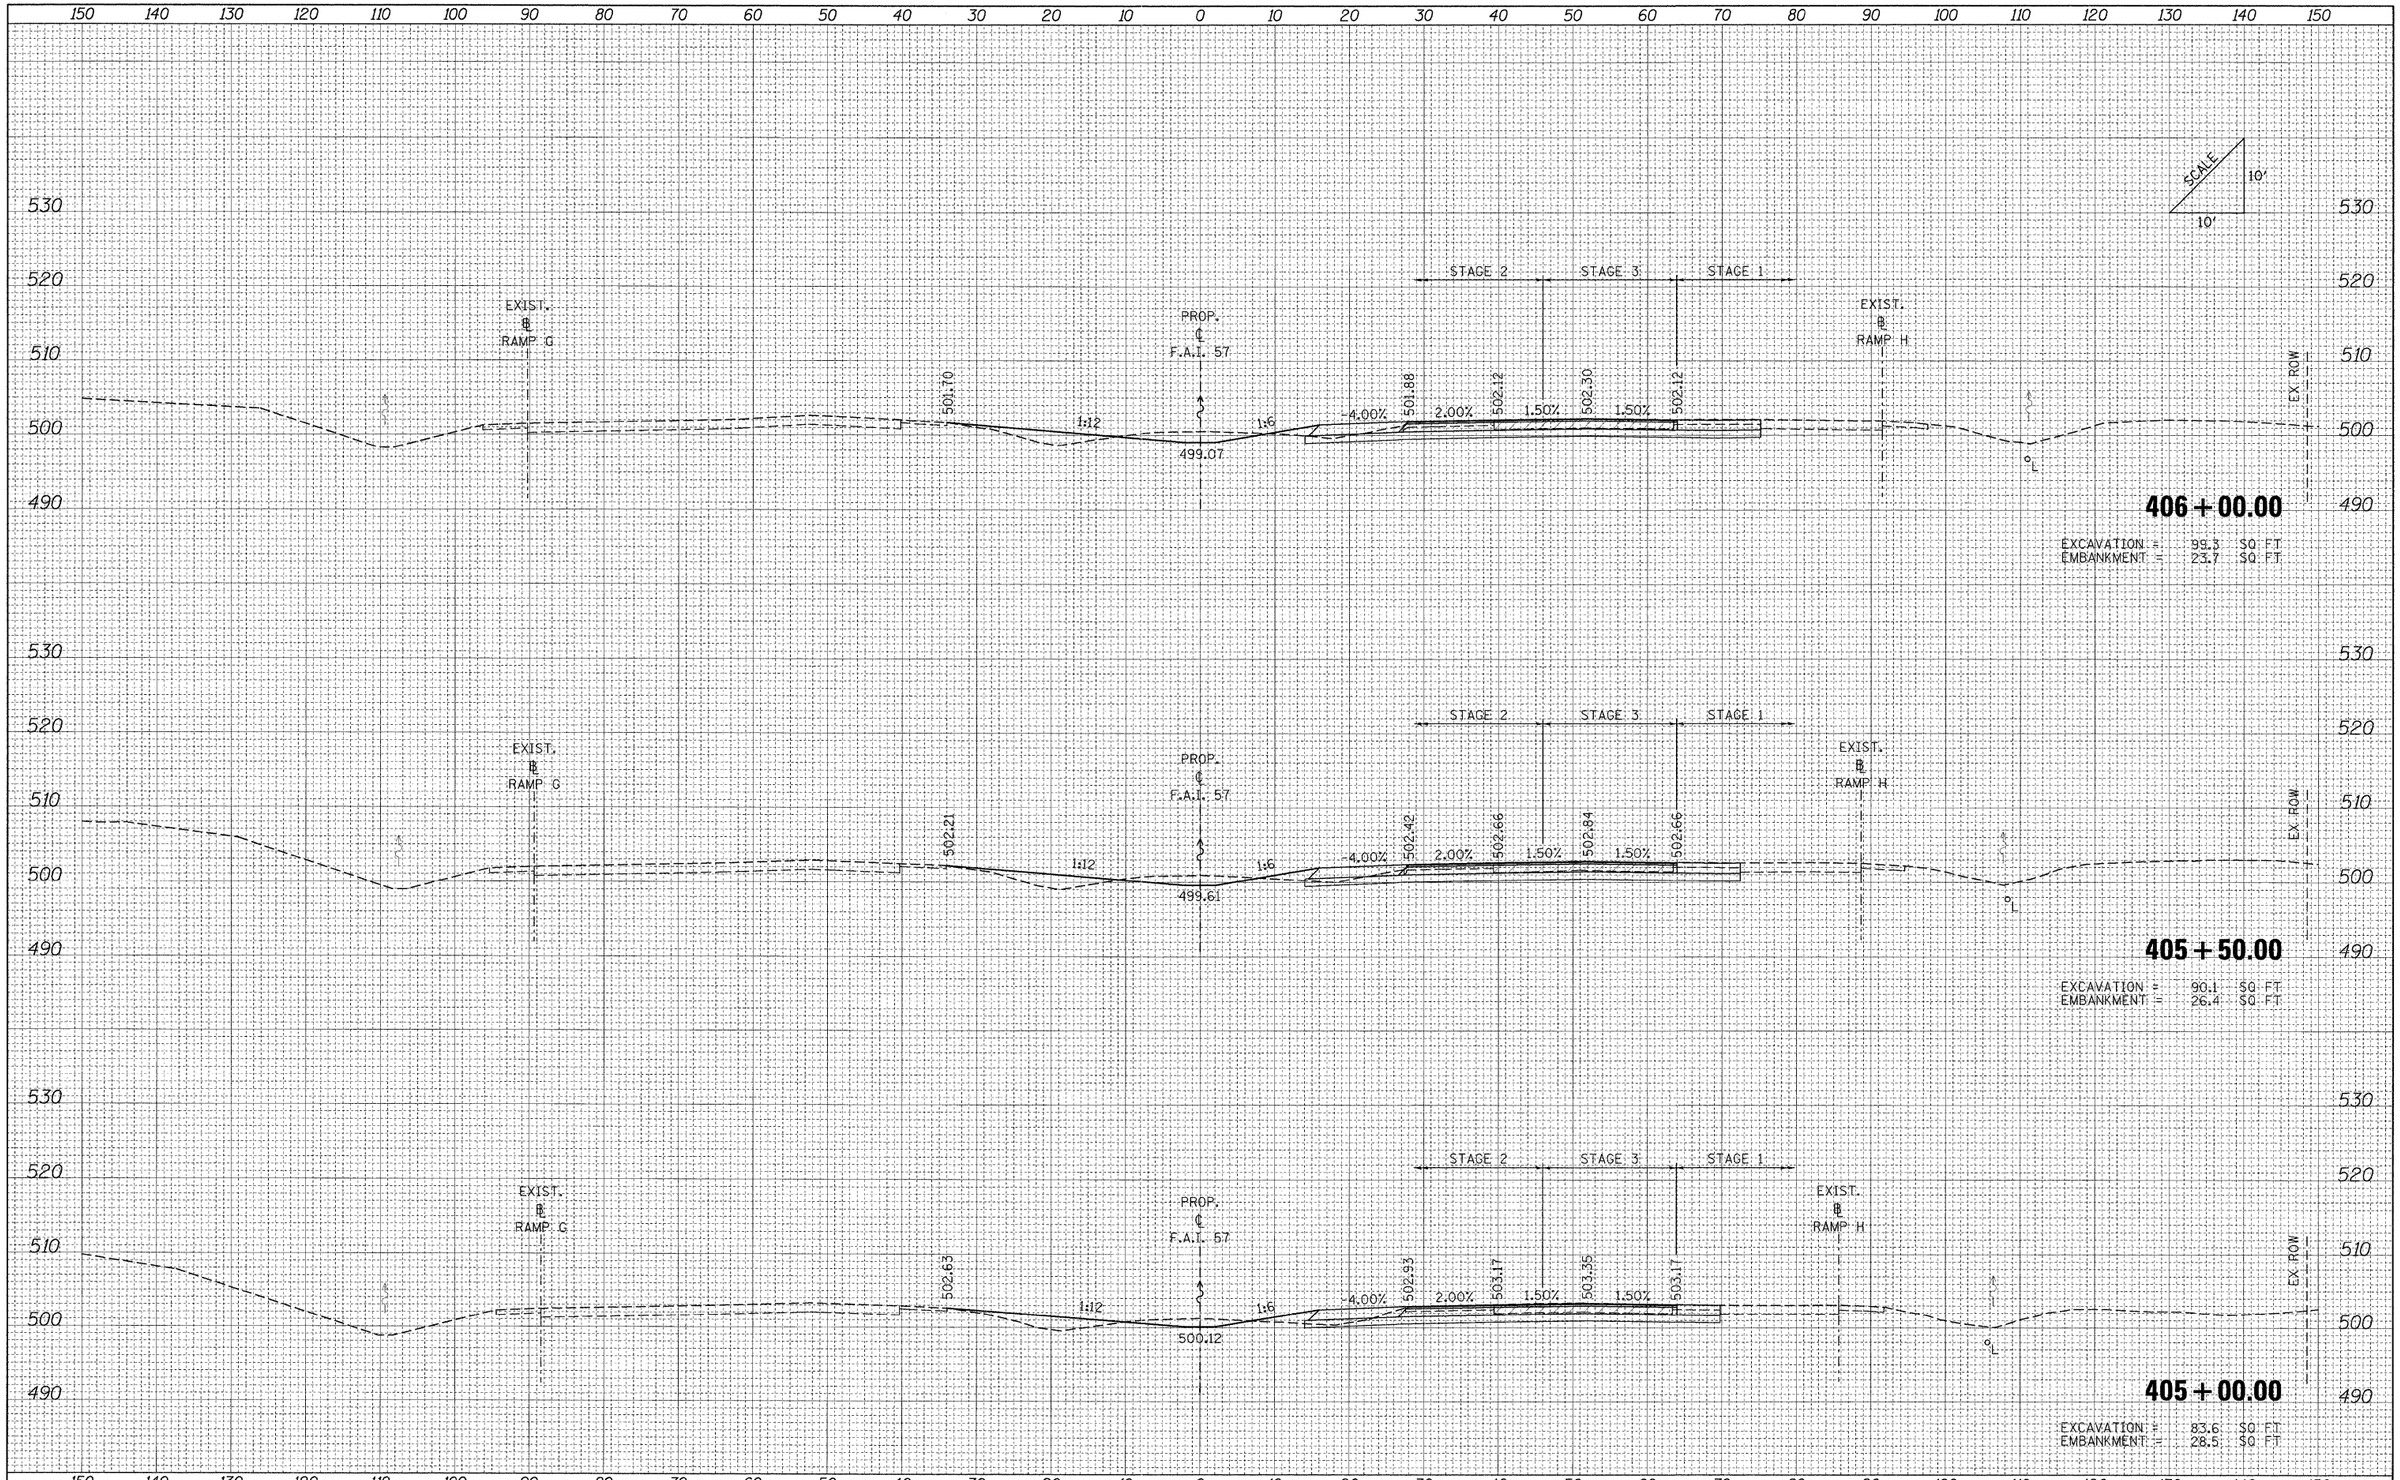

FINAL SURVEY	BY	DATE
SURVEYED		
PLOTTED		
TEMPLATE		
AREAS		
AREAS CHECKED		
NOTE BOOK		
NO.		

ORIGINAL SURVEY	BY	DATE
SURVEYED		
PLOTTED		
TEMPLATE		
AREAS		
AREAS CHECKED		
NOTE BOOK		
NO.		

FILE NAME = ...\D978182-sht-XCS_157.dgn	USER NAME = Rob Heady	DESIGNED - MJO	REVISED -
		DRAWN - MJO	REVISED -
	PLOT SCALE = 10.0000 ' / IN.	CHECKED - BJD	REVISED -
	PLOT DATE = 10/10/2011	DATE - 10/07/11	REVISED -

STATE OF ILLINOIS
DEPARTMENT OF TRANSPORTATION

CROSS SECTIONS: F.A.I. 57

SCALE: | SHEET NO. OF SHEETS | STA. 405+00.00 TO STA. 406+00.00

F.A. RTE.	SECTION	COUNTY	TOTAL SHEETS	SHEET NO.
*	(X1-6-2)HBK-2, HB-1,2; (1X-1)R-1	WILLIAMSON	968	765
* F.A.I. 57 AND F.A.P. 331		CONTRACT NO. 78182		

FED. ROAD DIST. NO. | ILLINOIS | FED. AID PROJECT