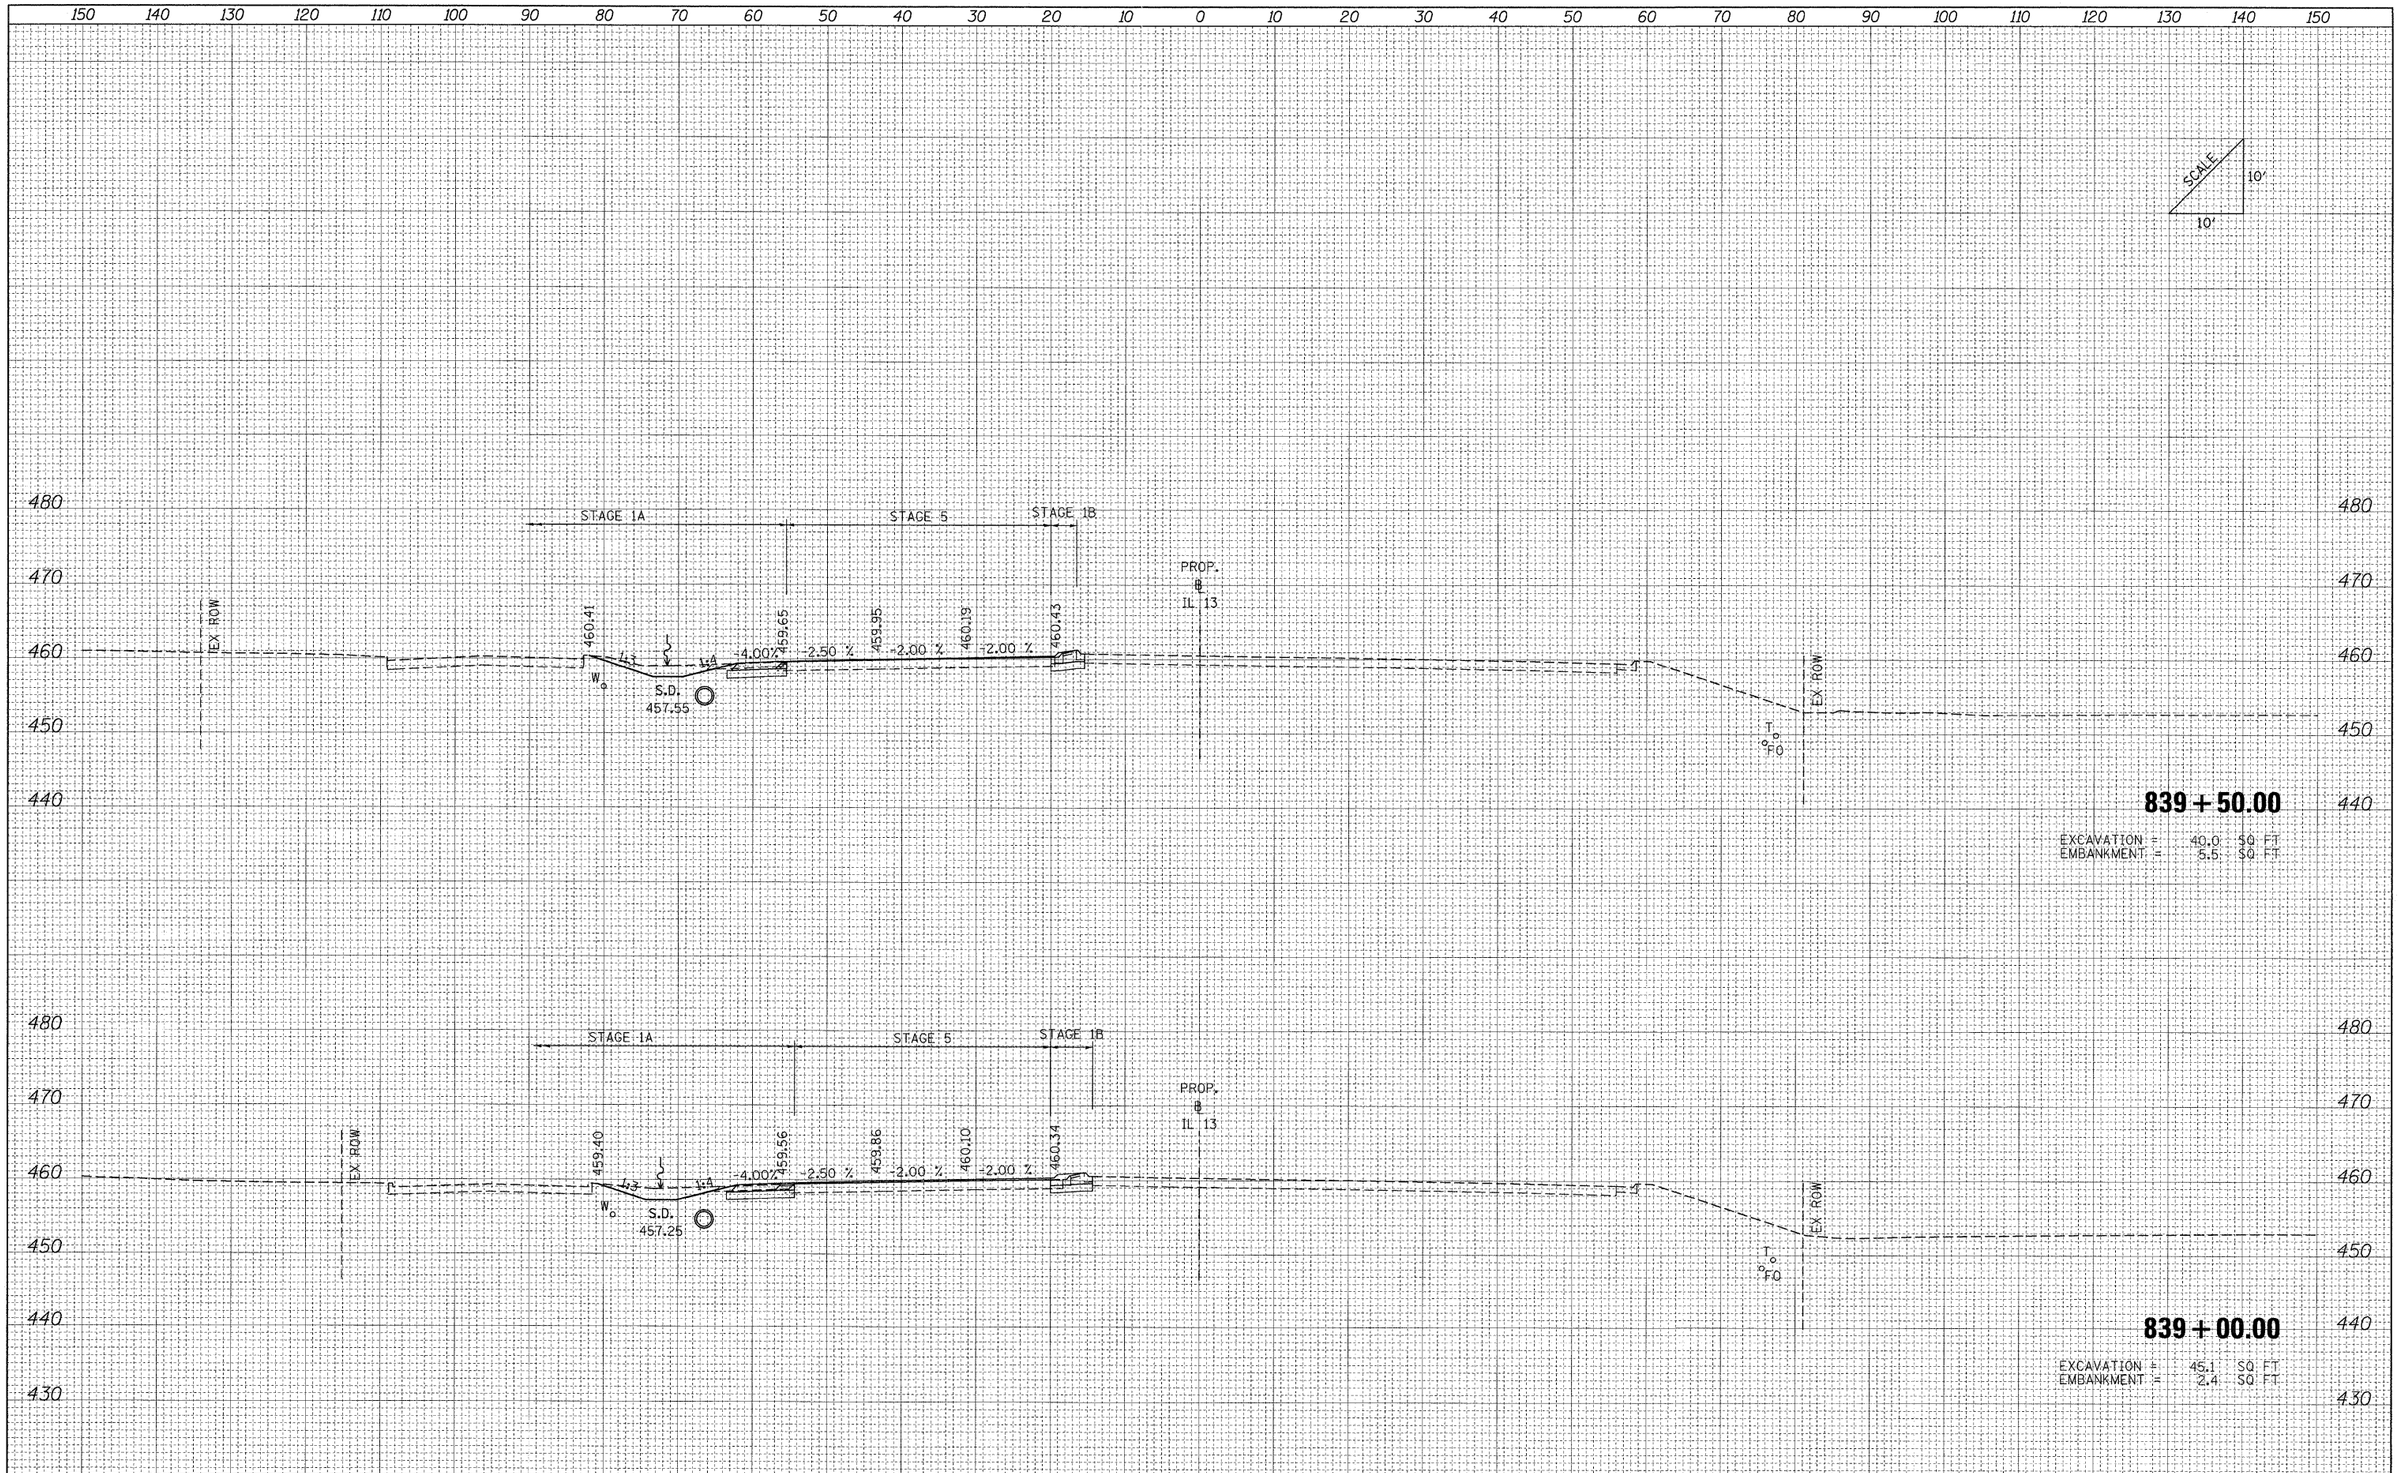

FILE NAME = ...\D978182-sht-XCS_IL13.dgn	USER NAME = Rob Heady	DESIGNED - MJO	REVISED -	STATE OF ILLINOIS DEPARTMENT OF TRANSPORTATION	CROSS SECTIONS: F.A.P 331 (IL 13)	F.A. RTE.	SECTION	COUNTY	TOTAL SHEETS	SHEET NO.
		DRAWN - MJO	REVISED -			*	(X1-6-2)HBK-2, HB-1,2; (1X-1)R-1	WILLIAMSON	968	873
	PLOT SCALE = 10.0000 ' / IN.	CHECKED - BJD	REVISED -			* F.A.I. 57 AND F.A.P. 331		CONTRACT NO. 78182		
	PLOT DATE = 10/11/2011	DATE - 10/07/11	REVISED -		SCALE: SHEET NO. OF SHEETS STA. 839+00.00 TO STA. 839+50.00	FED. ROAD DIST. NO.	ILLINOIS	FED. AID PROJECT		