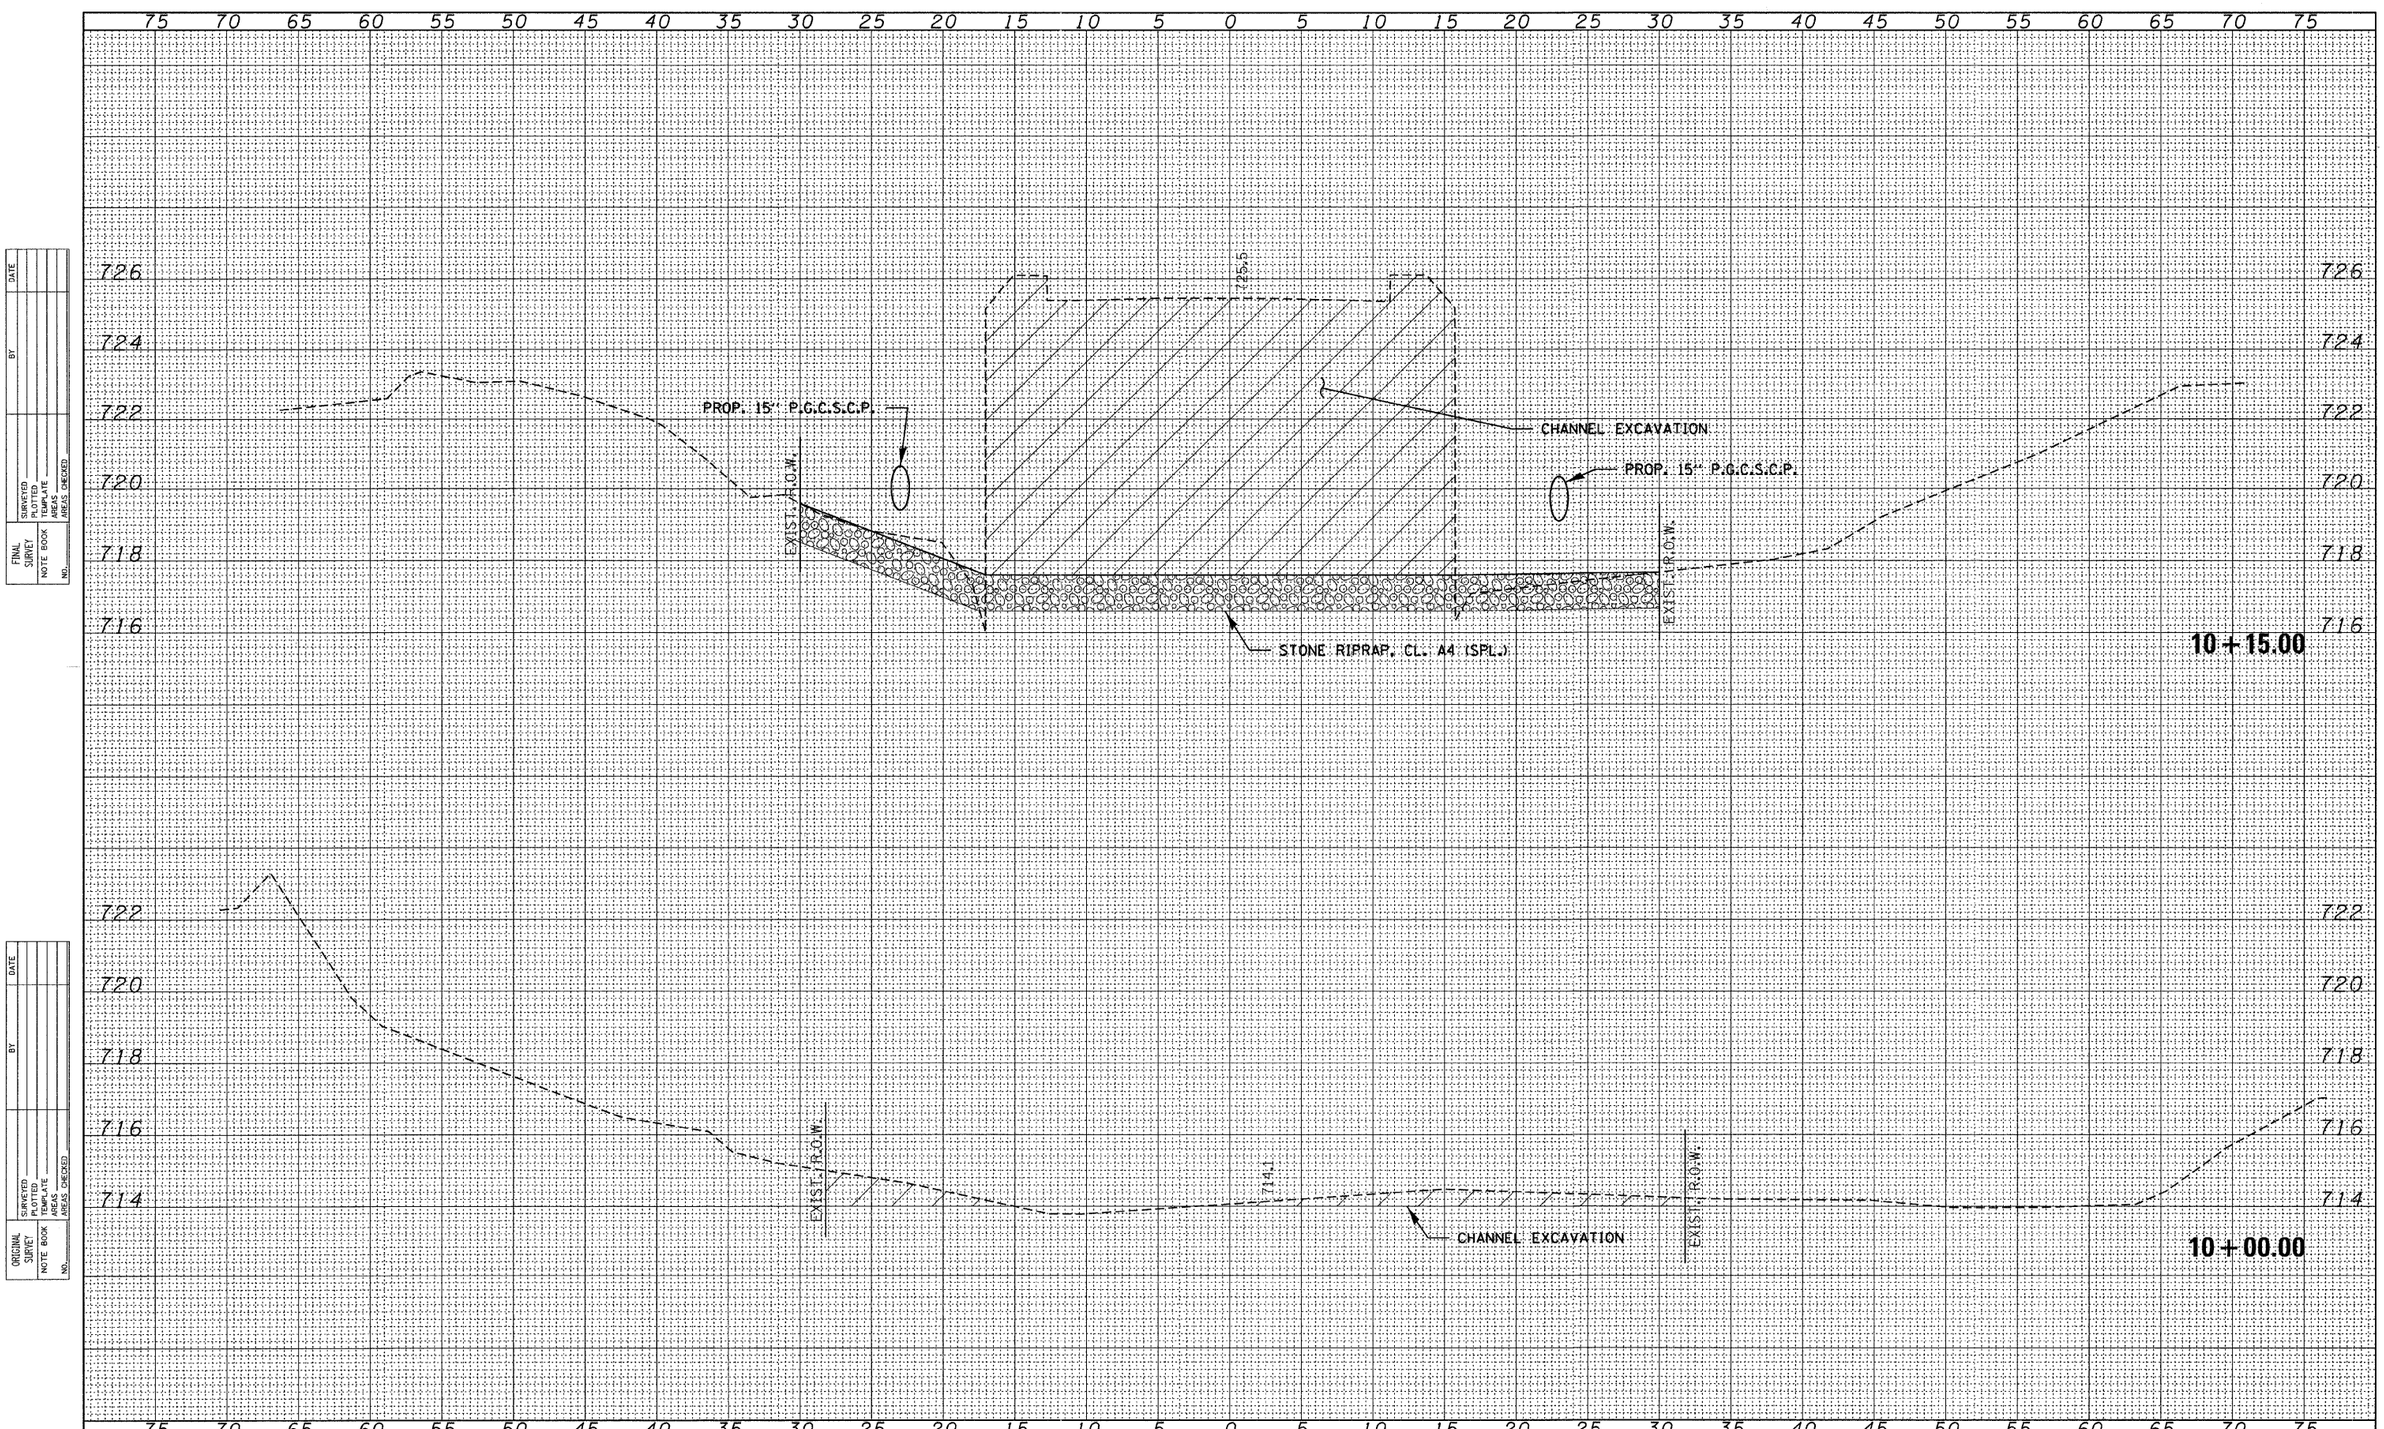

FINAL SURVEY	SURVEYED	BY	DATE
NOTE BOOK	PLOTTED		
NO.	TEMPLATE		
	AREAS		
	AREAS CHECKED		

ORIGINAL SURVEY	SURVEYED	BY	DATE
NOTE BOOK	PLOTTED		
	TEMPLATE		
NO.	AREAS		
	AREAS CHECKED		

FILE NAME = 090141-sht-sxs.dgn	USER NAME =	DESIGNED - J.W.F.	REVISED -
		DRAWN - D.T.M.	REVISED -
	PLOT SCALE =	CHECKED - S.W.M.	REVISED -
	PLOT DATE = 10/20/2011	DATE - 10/11/11	REVISED -

STATE OF ILLINOIS
McLEAN COUNTY HIGHWAY DEPARTMENT

HLR

SCALE: H:5 V:2

STATION CROSS SECTIONS
2950N ROAD

SHEET NO. OF SHEETS | STA. 10+00.00 TO STA. 10+15.00

T.R.	SECTION	COUNTY	TOTAL SHEETS	SHEET NO.
25	09-18131-00-BR	McLEAN	20	8
GRIDLEY ROAD DISTRICT		CONTRACT NO. 91450		
FED. ROAD DIST. NO.	ILLINOIS	FED. AID PROJECT		