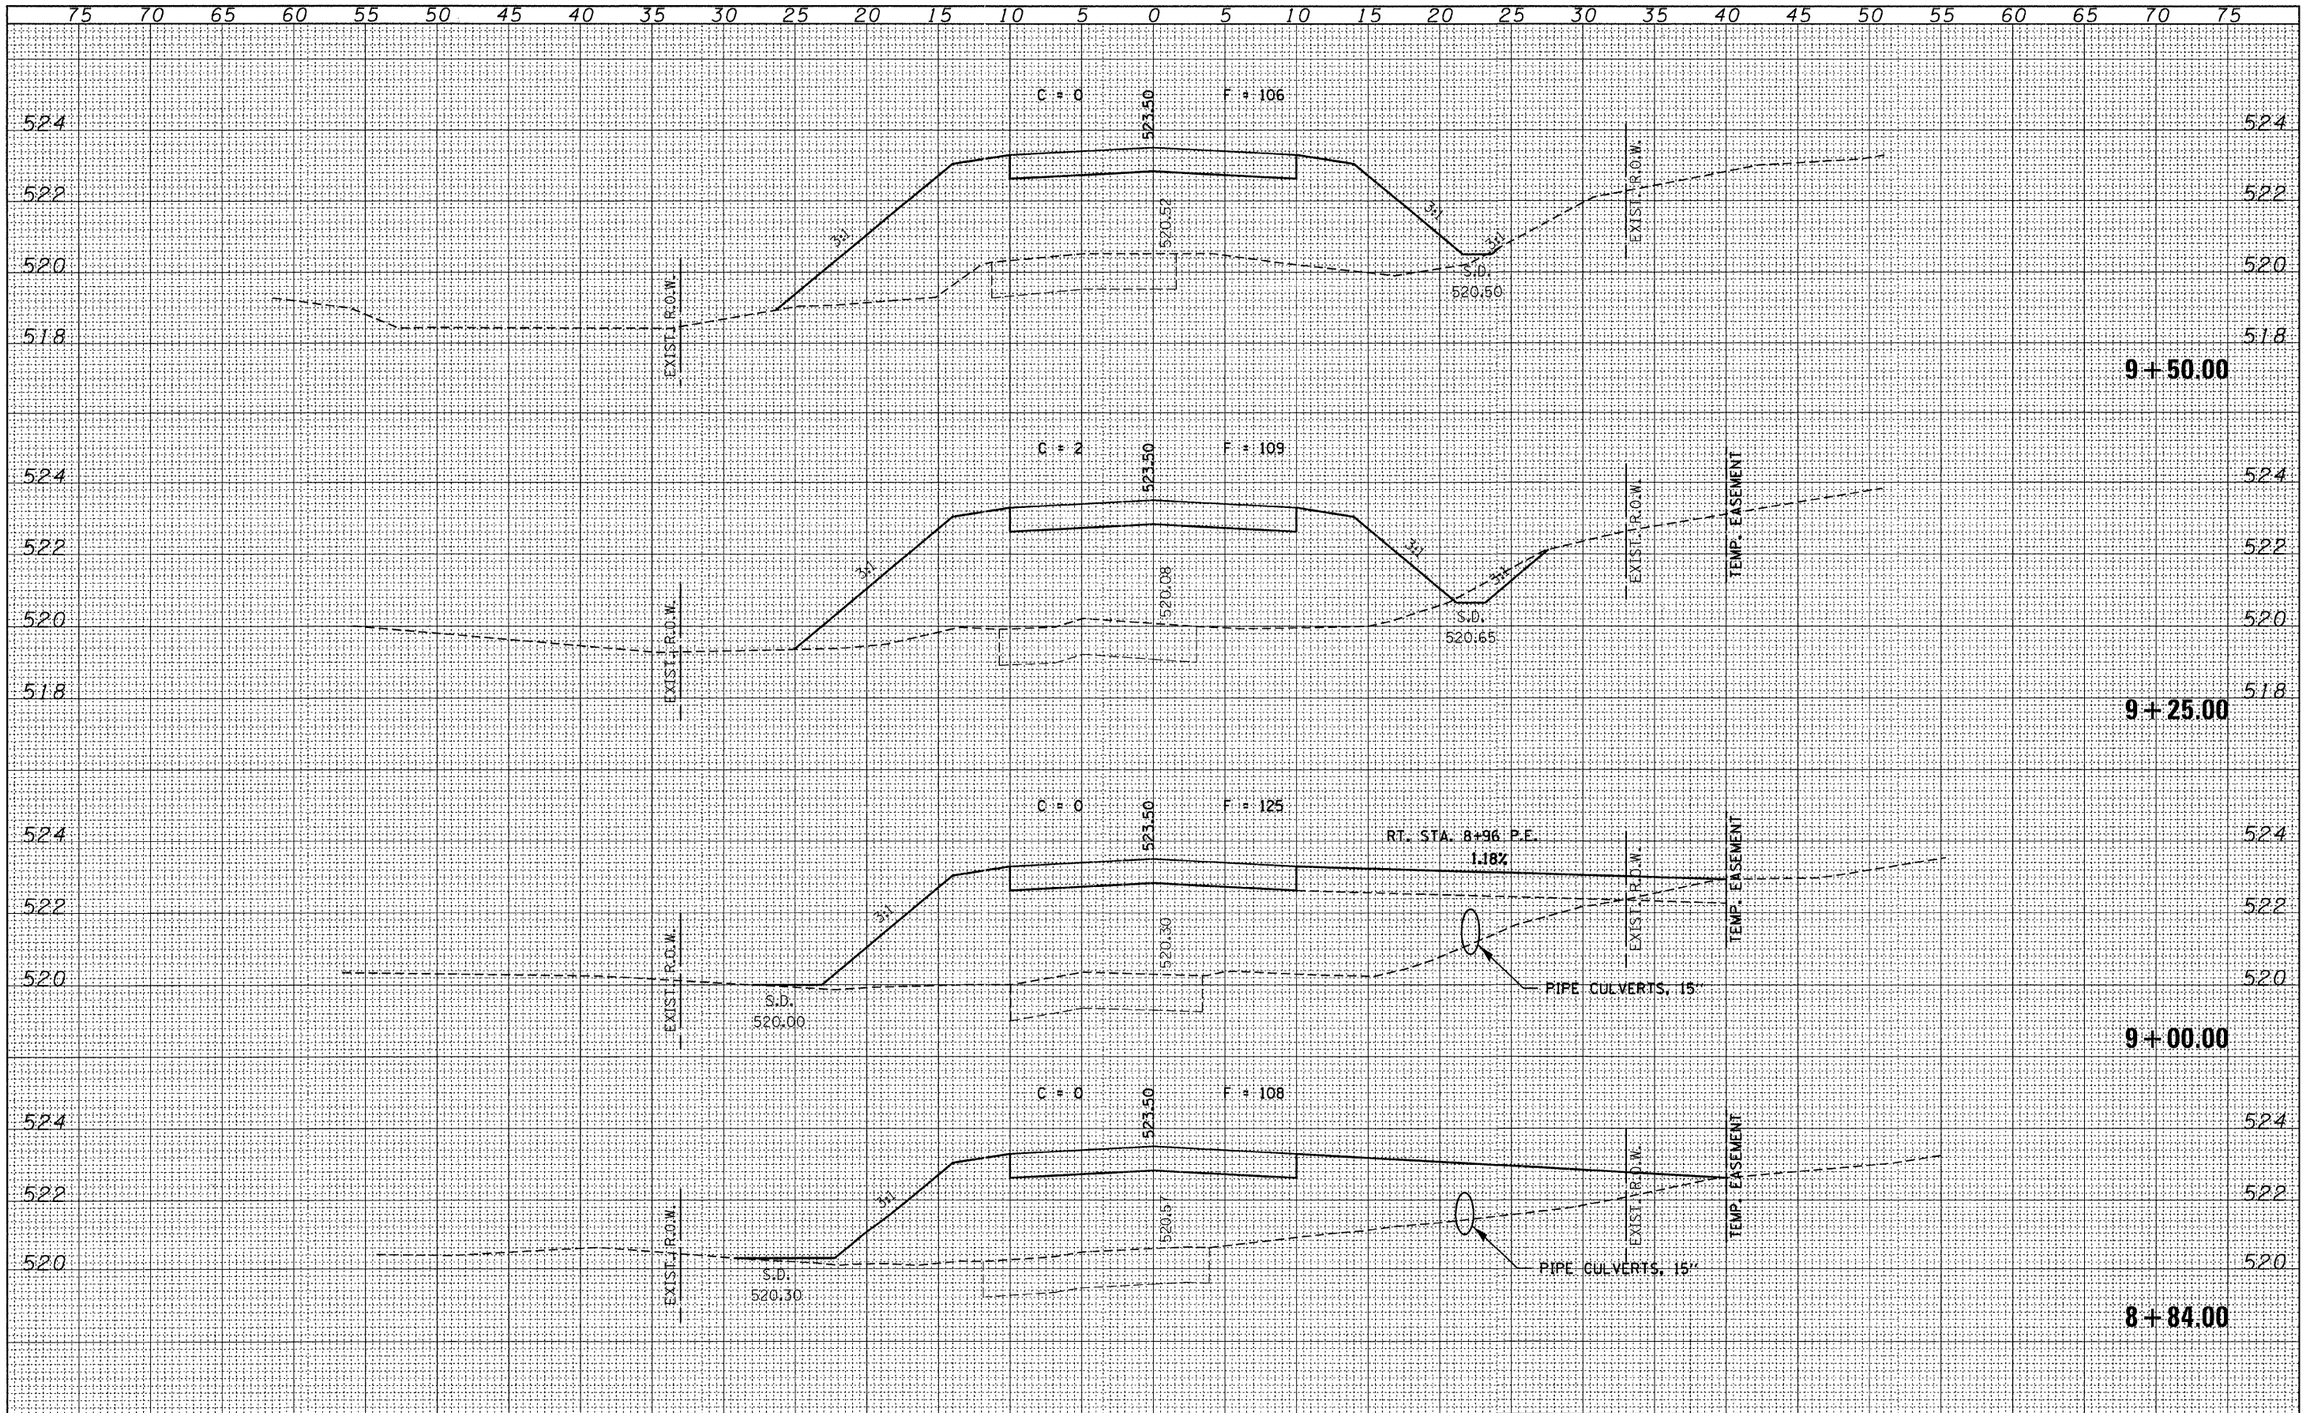

FINAL SURVEY		BY	DATE
NOTE BOOK	SURVEYED		
	PLOTTED		
	TEMPLATE		
	AREAS		
NO.	AREAS CHECKED		

ORIGINAL SURVEY		BY	DATE
NOTE BOOK	SURVEYED		
	PLOTTED		
	TEMPLATE		
	AREAS		
NO.	AREAS CHECKED		

FILE NAME = 100298-sht-xs.dgn	USER NAME =	DESIGNED - J.W.F.	REVISED -
HAMPTON, LENZINI AND RENWICK, INC. 3055 STEVENSON DRIVE, SUITE 201 SPRINGFIELD, ILLINOIS 62703 ILLINOIS PROFESSIONAL DESIGN FIRM LS / PE / SE CORP. 184.000959		DRAWN - D.T.M.	REVISED -
	PLOT SCALE =	CHECKED - S.W.M.	REVISED -
	PLOT DATE = 10/27/2011	DATE - 07/06/11	REVISED -

STATE OF ILLINOIS
EFFINGHAM COUNTY HIGHWAY DEPARTMENT

STATION CROSS SECTIONS
T.R. 266 / 1700TH STREET

SCALE: H:5;V2 | SHEET NO. OF SHEETS | STA. 9+00.00 TO STA. 9+50.00

T.R.	SECTION	COUNTY	TOTAL SHEETS	SHEET NO.
266	10-13112-00-BR	EFFINGHAM	21	7
UNION ROAD DISTRICT		CONTRACT NO. 95669		
		ILLINOIS FED. AID PROJECT		