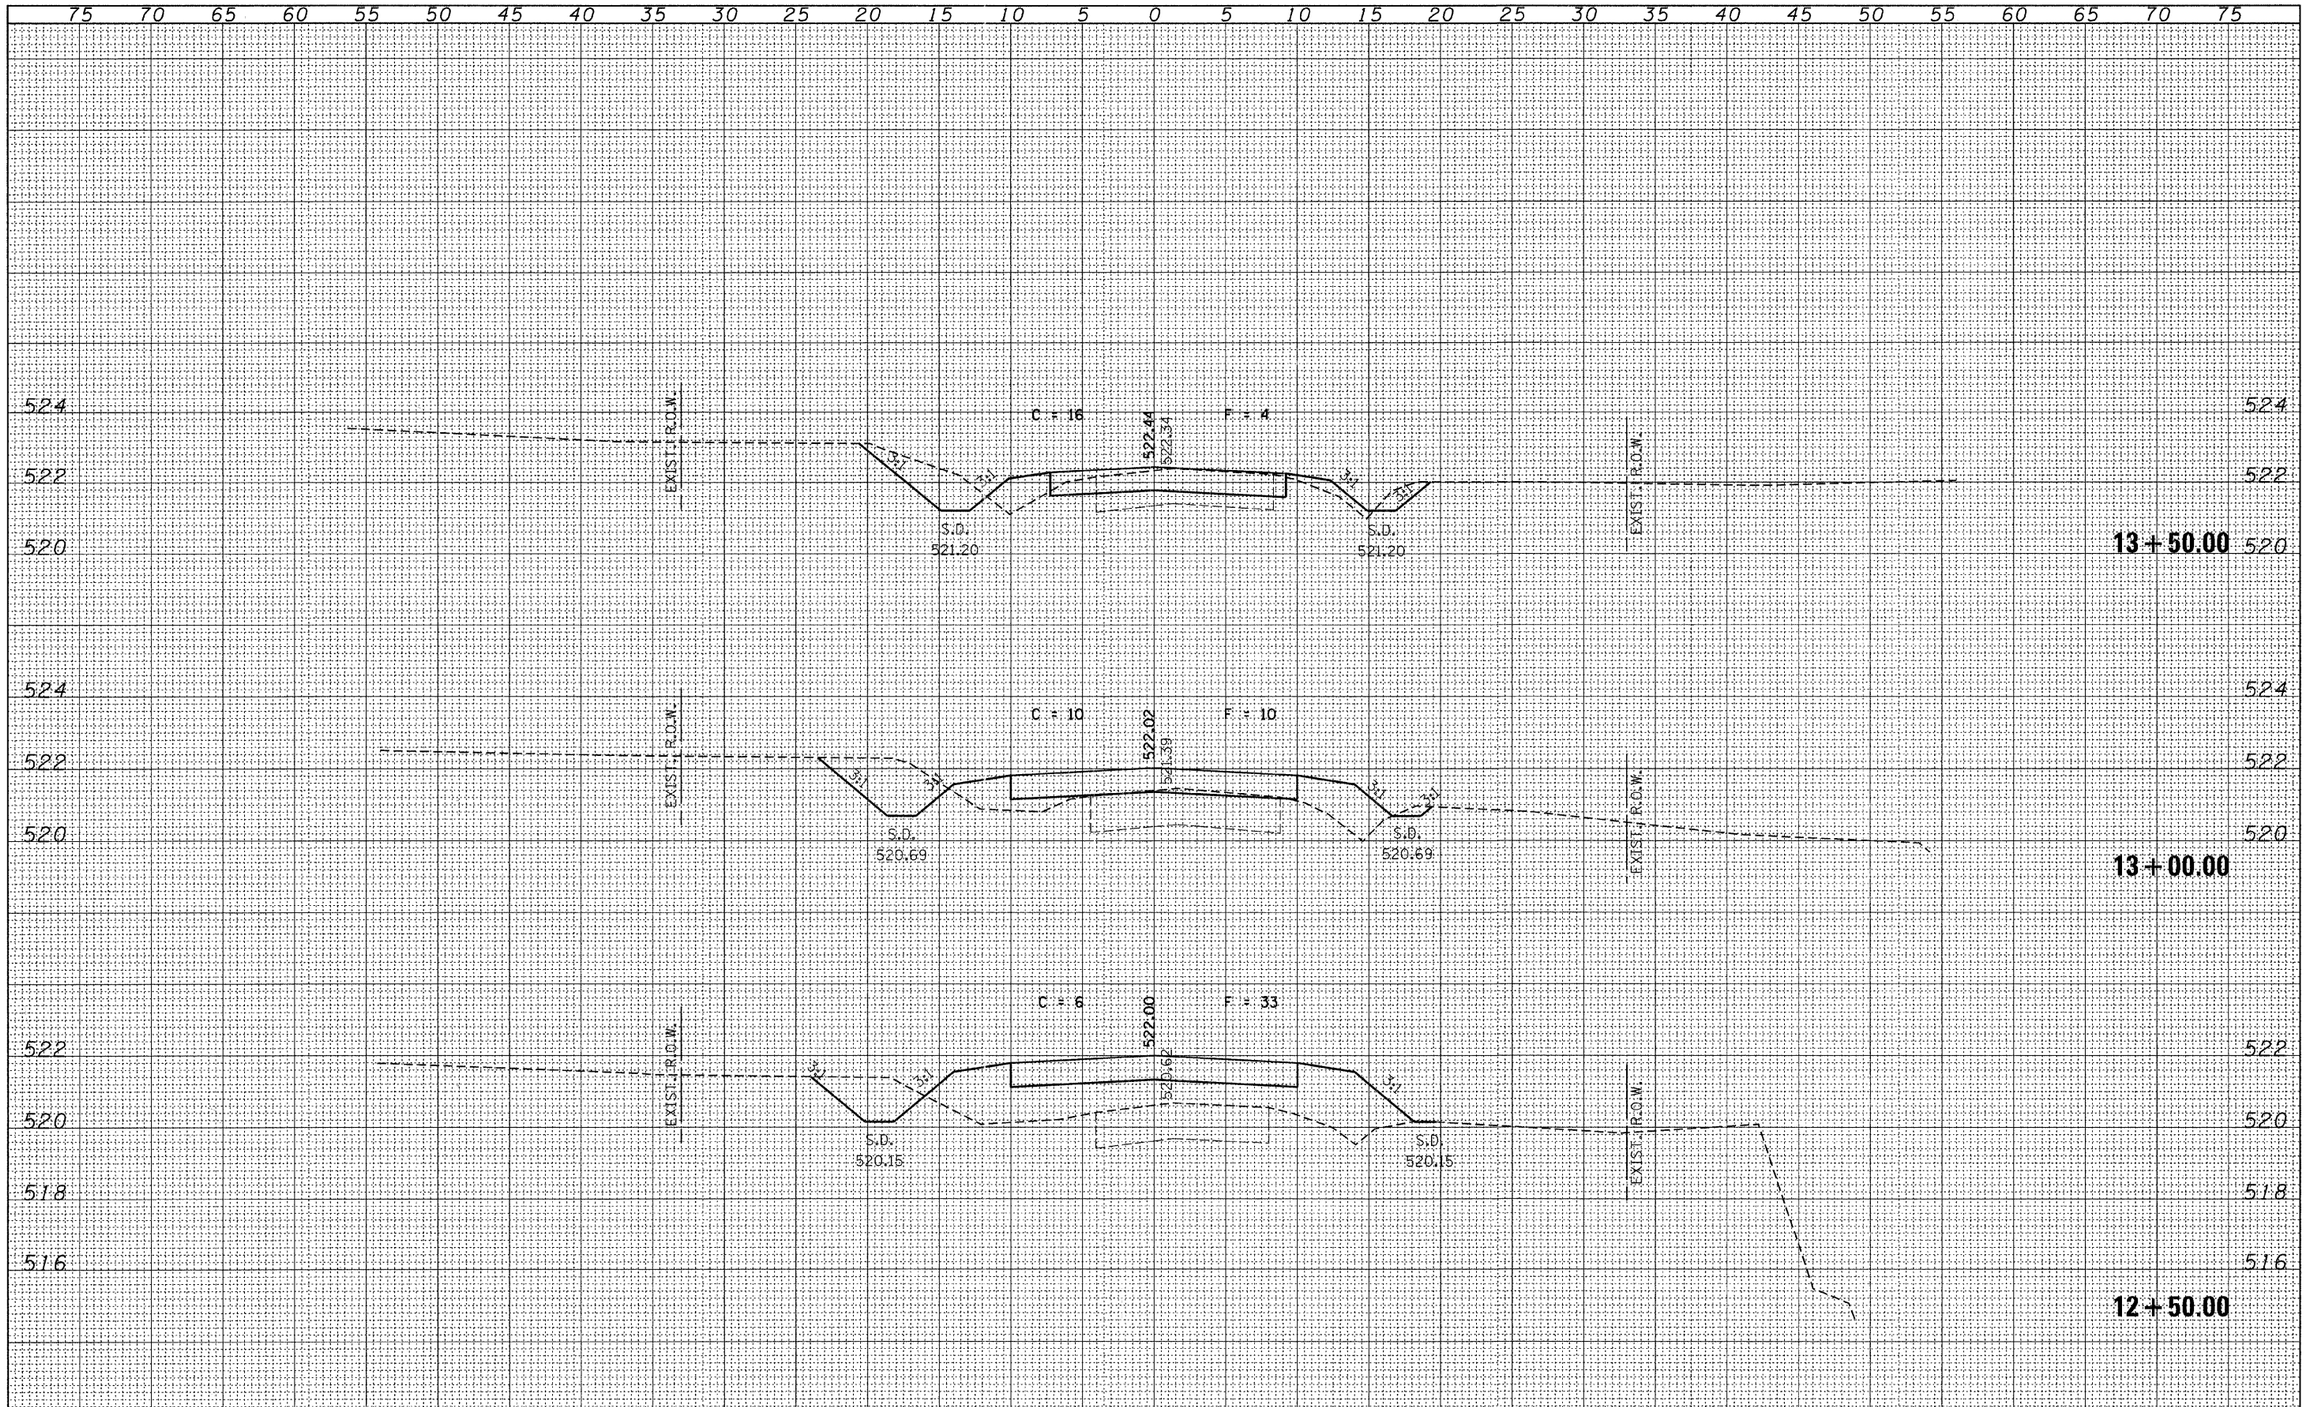

FINAL SURVEY	SURVEYED	BY	DATE
	PLOTTED		
NOTE BOOK	TEMPLATE		
NO.	AREAS		
	AREAS CHECKED		

ORIGINAL SURVEY	SURVEYED	BY	DATE
	PLOTTED		
NOTE BOOK	TEMPLATE		
NO.	AREAS		
	AREAS CHECKED		

FILE NAME = 100098-sht-xs.dgn

USER NAME =

PLOT SCALE =

PLOT DATE = 10/27/2011

DESIGNED - J.W.F.
DRAWN - D.T.M.
CHECKED - S.W.M.
DATE - 07/06/11

REVISED -
REVISED -
REVISED -
REVISED -

HAMPTON, LENZINI AND RENWICK, INC.
3085 STEVENSON DRIVE, SUITE 201
SPRINGFIELD, ILLINOIS 62703
ILLINOIS PROFESSIONAL DESIGN FIRM
LS / PE / SE CORP. 184.000959

STATE OF ILLINOIS
EFFINGHAM COUNTY HIGHWAY DEPARTMENT

STATION CROSS SECTIONS
T.R. 266 / 1700TH STREET

SCALE: H5:V2 | SHEET NO. OF SHEETS | STA. 12+50.00 TO STA. 13+50.00

T.R.	SECTION	COUNTY	TOTAL SHEETS	SHEET NO.
266	10-13112-00-BR	EFFINGHAM	21	12
UNION ROAD DISTRICT		CONTRACT NO. 95669		
		ILLINOIS FED. AID PROJECT		