F.A.I. RTE.	SECTION	COUNTY	TOTAL SHEETS	SHEET NO.
90/94	2004-064TS	COOK	40	3
STA.		TO STA.		
FED. ROAD DIST. NO. 1	ILLINOIS	FED. AID PROJECT		

62803

ACTIVITY ID	ACTIVITY DESCRIPTION	EARLY START	EARLY FINISH	ORIG DUR
CONTRACT 9B (62586) - WENTWORTH AVENUE				
PRESTAGE - ELECTRICAL DUCTBANK AND SEWER WORK				
1	SET-UP TRAFFIC CONTROL AND DETOUR ROUTE	01-Oct-04	05-Oct-04	
2	BUILD PROPOSED CITY ELECTRIC DUCTBANK	06-Oct-04	03-Dec-04	
3	BUILD PROPOSED COMBINED SEWER	06-Dec-04	07-Jan-05	
STAGE 1 - WENTWORTH				
1	INSTALL TRAFFIC CONTROL	10-Jan-05	21-Jan-05	
2	CONSTRUCT PROPOSED RETAINING WALLS			
a.	S.N. 016-W890	27-Jan-05	05-Apr-05	
b.	S.N. 016-W891	27-Jan-05	08-Apr-05	
c.	S.N. 016-W893	27-Jan-05	02-May-05	
d.	S.N. 016-W896	27-Jan-05	14-Feb-05	
e.	S.N. 016-W897	27-Jan-05	13-May-05	
f.	S.N. 016-W898	27-Jan-05	19-Apr-05	
3	CONSTRUCT PROPOSED 55TH ST RAMPS	03-Mar-05	03-Jun-05	
4	CONSTRUCT PROPOSED 57TH ST BRIDGE	01-Oct-04	23-Jun-05	
5	CONSTRUCT PROPOSED FRONTAGE ROAD	15-Feb-05	09-Jun-05	
6	PLACE LOCAL LANE TEMPORARY PAVEMENT	01-Mar-05	01-Jun-05	
STAGE 2 - WENTWORTH				
1	INSTALL TRAFFIC CONTROL	02-Jun-05	08-Jun-05	
2	CONSTRUCT PROPOSED RETAINING WALLS			
a.	S.N. 016-W888	09-Jun-05	15-Aug-05	
b.	S.N. 016-W889	09-Jun-05	11-Jul-05	
c.	S.N. 016-W899	09-Jun-05	01-Aug-05	
d.	S.N. 016-W900	09-Jun-05	15-Aug-05	
e.	S.N. 016-W902	09-Jun-05	08-Aug-05	
f.	S.N. 016-W904	09-Jun-05	01-Jul-05	
3	CONSTRUCT PROPOSED RAMPS	13-Jul-05	18-Aug-05	
4	CONSTRUCT PROPOSED FRONTAGE ROAD	05-Jul-05	01-Aug-05	
5	PLACE LOCAL LANE TEMPORARY PAVEMENT	05-Jul-05	31-Aug-05	
STAGE 3 - WENTWORTH				
1	INSTALL TRAFFIC CONTROL	10-Oct-05	17-Oct-05	
2	CONSTRUCT PROPOSED FRONTAGE ROAD	18-Oct-05	13-Dec-05	
CONTRACT 9B (62586) - WELLS STREET				
STAGE 1 - WELLS				
1	INSTALL TRAFFIC CONTROL	01-Oct-04	14-Oct-04	
2	CONSTRUCT PROPOSED RETAINING WALLS			
a.	S.N. 016-W911	15-Oct-04	07-Feb-05	
b.	S.N. 016-W912	15-Oct-04	01-Mar-05	
c.	S.N. 016-W913	15-Oct-04	14-Jan-05	
d.	S.N. 016-W914	15-Oct-04	09-Feb-05	
3	CONSTRUCT PROPOSED RAMPS	09-Feb-05	24-Mar-05	
4	CONSTRUCT PROPOSED 57TH ST BRIDGE	01-Oct-04	23-Jun-05	
5	CONSTRUCT PROPOSED FRONTAGE ROAD	06-Dec-04	28-Mar-05	
6	PLACE LOCAL LANE TEMPORARY PAVEMENT	06-Dec-04	02-May-05	
STAGE 2 - WELLS				
1	INSTALL TRAFFIC CONTROL	03-May-05	09-May-05	
2	CONSTRUCT PROPOSED RETAINING WALLS			
a.	S.N. 016-W916	10-May-05	06-Jun-05	
b.	S.N. 016-W917	10-May-05	07-Jul-05	
c.	S.N. 016-W918	10-May-05	11-Jul-05	
d.	S.N. 016-W910	10-May-05	23-Jun-05	
e.	S.N. 016-W909	10-May-05	12-Jul-05	
3	CONSTRUCT PROPOSED RAMPS	24-Jun-05	28-Jul-05	
4	CONSTRUCT PROPOSED FRONTAGE ROAD	24-Jun-05	04-Aug-05	
5	PLACE LOCAL LANE TEMPORARY PAVEMENT	08-Jun-05	08-Aug-05	
STAGE 3 - WELLS				
1	INSTALL TRAFFIC CONTROL	05-Oct-05	13-Oct-05	
2	CONSTRUCT PROPOSED FRONTAGE ROAD	14-Oct-05	13-Dec-05	

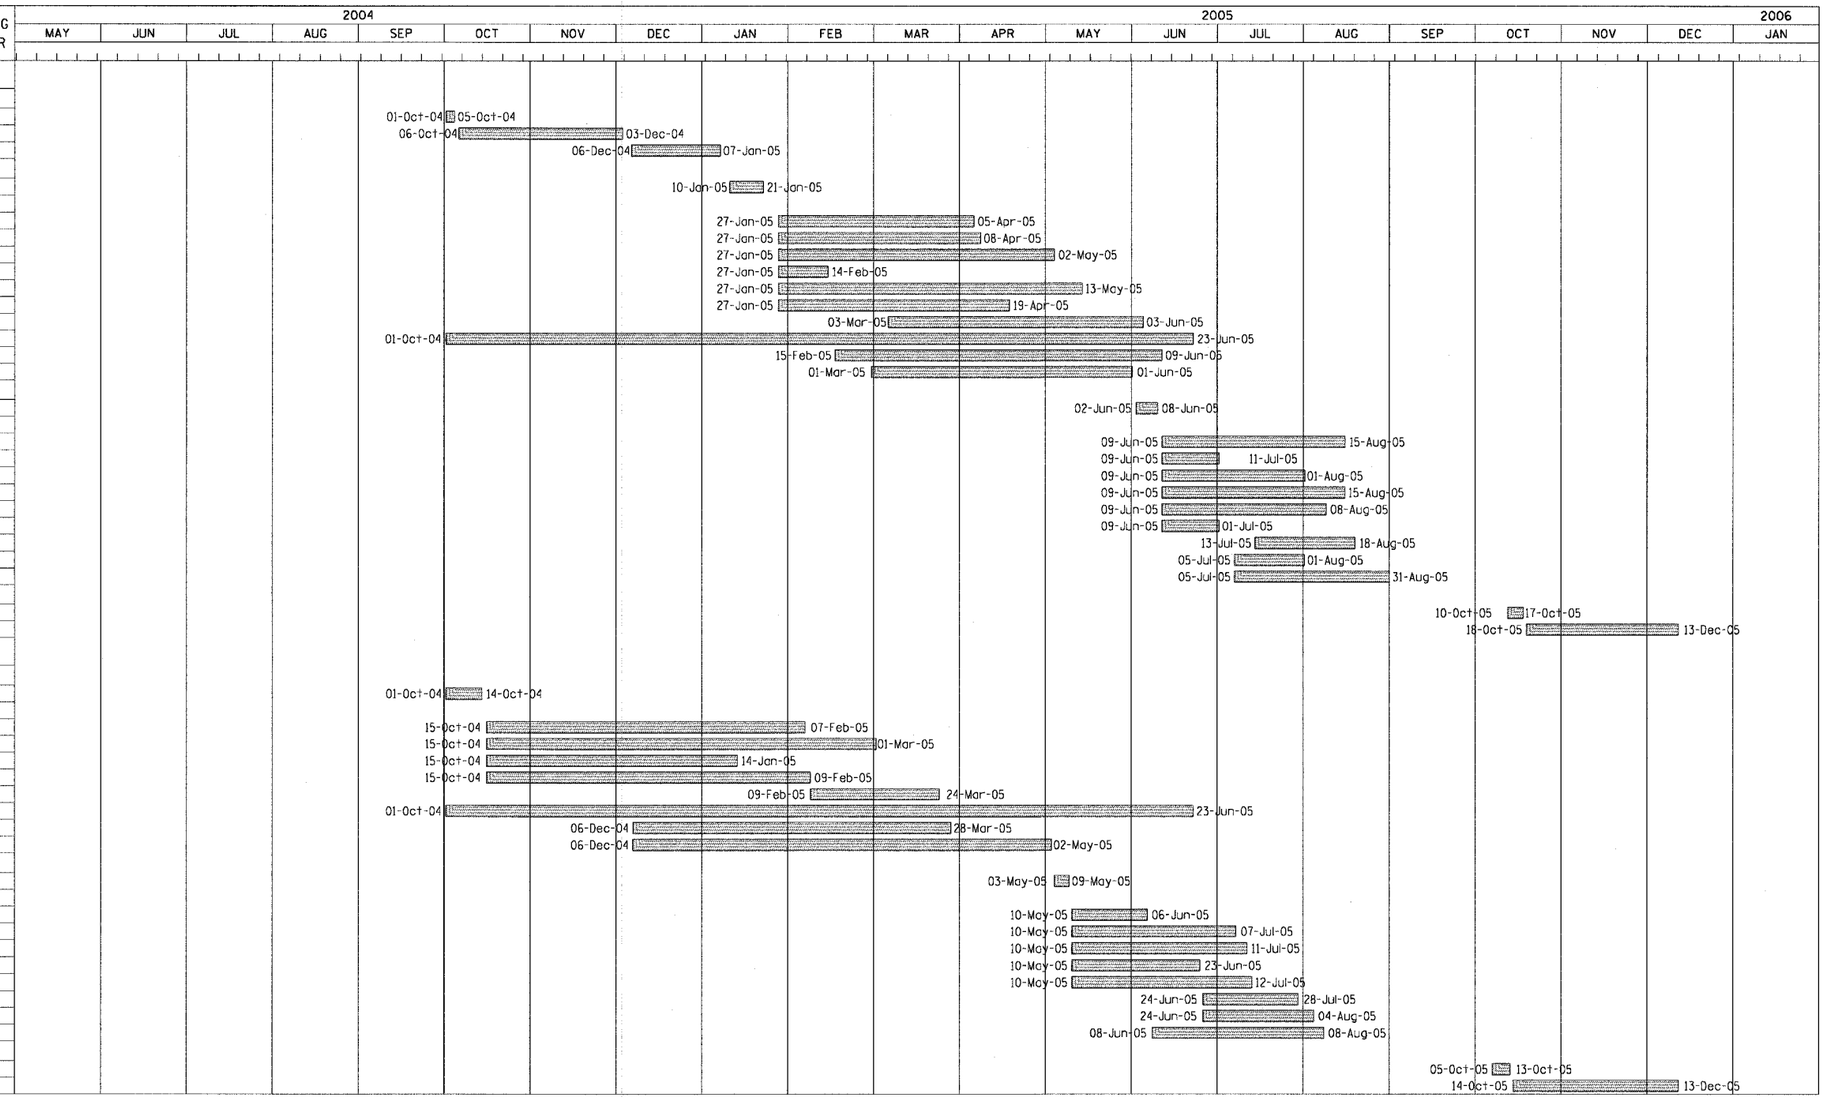

NOTE: DATES ASSOCIATED WITH WORK ITEMS MAY CHANGE BASED ON OTHER CONTRACTS AND/OR THE ENGINEER. NO ADDITIONAL COMPENSATION WILL BE CONSIDERED DUE TO CHANGES OR EXTENSIONS IN THE SCHEDULE.

LEGEND:

WORK PERFORMED IN CONTRACTS BY OTHERS

WORK PERFORMED AS PART OF THIS CONTRACT

CTE ENGINEERS
CONSOER TOWNSEND ENVIRODYNE ENGINEERS, INC.
303 EAST WACKER DRIVE, SUITE 600
CHICAGO ILLINOIS 60601-5212, PHONE: (312) 938-0300

REVISIONS	
NAME	DATE

ILLINOIS DEPARTMENT OF TRANSPORTATION
F.A.I. 90/94 (DAN RYAN EXPRESSWAY)
TRAFFIC SIGNALS AT 51ST STREET AND WENTWORTH AVENUE / WELLS STREET

SUGGESTED CONSTRUCTION SCHEDULE

SCALE: NONE DRAWN BY: AMM
DATE: October 29, 2004 CHECKED BY: JAL

MAP-P046B\C\W\V4-Cnt-9\Add_Cnt\989-51st\sht\C50800\2A.sht
10/25/2004 02:43:22 PM