F.A.I. RTE.	SECTION	COUNTY	TOTAL SHEETS	SHEET NO.
90/94	2004-065TS	COOK	62	35
STA.		TO STA.		
FED. ROAD DIST. NO. 1	ILLINOIS	FED. AID PROJECT		

62804

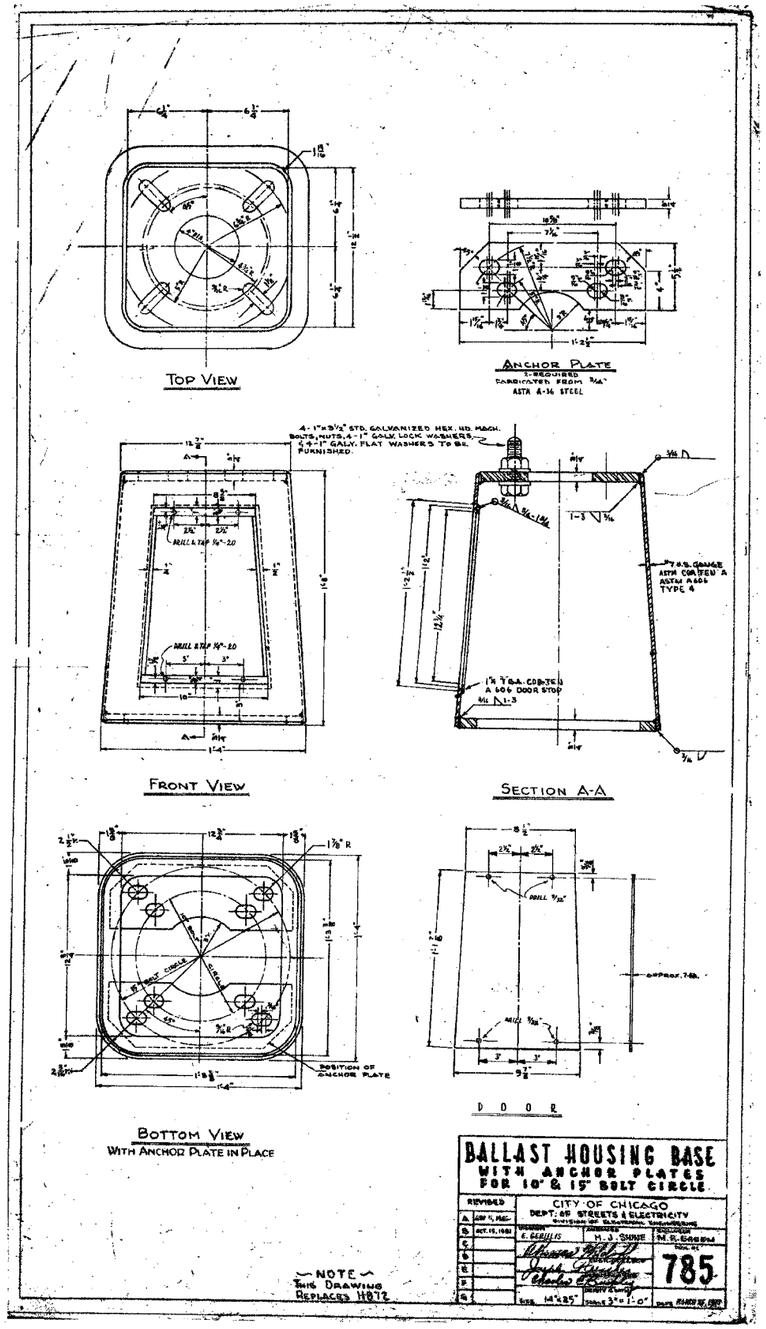

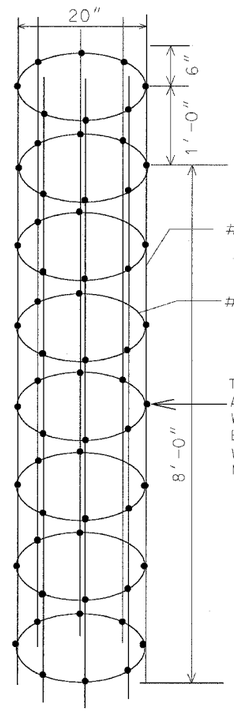

ISOMETRIC VIEW
OF STEEL CAGE

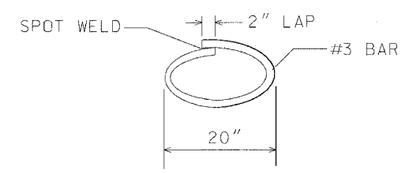

DETAIL "A"

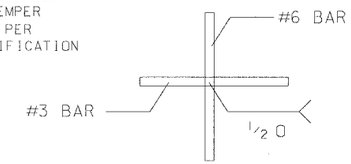

SPOT WELD (MIN)
DETAIL "B"

ASTM A615-6D

BAR NO.	WPF LBS.	DIA. INCHES	AREA INCHES	PERIMETER INCHES
3	.376	.375	.11	1.178
6	1.502	.750	.44	2.356

CODE	COMMODITY	SIZE	QUANITY
20-5472-9660	REINFORCING ROD	#6X8'	96#
20-5472-9630		3	9
05-5054-0000	REBAR CAGE	8'X20"	1
20-9545-	WELDING ROD LINCOLN	#7018	5#
	WELD OR EQUAL		
31-	WIRE, STEEL TIE		
	ST. STL. QQ W423		
	COND. "A" SOFT	.062	1.0#

MATERIAL SPECIFICATIONS:
CONCRETE REINFORCING BARS
BILLET STEEL DEFORMED BARS

DATE	REVISION
C	
B	
A	REDRAWN

WORK ORDER NO. _____ DATE _____
COST ALLOCATION ACCOUNT _____
APPROPRIATION ACCOUNT MATERIAL _____ LABOR _____

COMMODITY CODE 05-5054-6910

FORM CAGE TYPE STEEL
REINFORCING ROD FOR
STREET LIGHT FOUNDATION

CITY OF CHICAGO
DEPT. OF STREETS AND SANITATION
BUREAU OF ELECTRICITY
DIVISION OF ELECTRICAL ENGINEERING

DRAFTSMAN: R. CARTER | CHIEF DRAFTSMAN: R. CARTER | ENGINEER: R.L. MARTIN

SUPERVISING ENGINEER MICHAEL J. SHINE
ENGINEER OF ELECTRICITY RONALD Q. POOL
SUPT. OF CONSTRUCTION
DEPUTY COMMISSIONER JAMES K. HEFFERNAN

DRAWING NO. 793 A

SIZE: 18" x 29" SCALE: NONE DATE: March 25, 1997

BOE-9

CTE ENGINEERS
CONSOER TOWNSEND ENVIRODYNE ENGINEERS, INC.
303 EAST WACKER DRIVE, SUITE 600
CHICAGO ILLINOIS 60601-5212, PHONE: (312) 938-0300

REVISIONS	
NAME	DATE

ILLINOIS DEPARTMENT OF TRANSPORTATION
F.A.I. 90/94 (DAN RYAN EXPRESSWAY)
TRAFFIC SIGNALS AT 47TH STREET WITH WENTWORTH AVENUE - LASALLE STREET AND WELLS STREET - WENTWORTH AVENUE

BOE STANDARD DETAILS

SCALE: NOT TO SCALE | DRAWN BY: HAR
DATE: October 29, 2004 | CHECKED BY: WDS

m:\p\04\65\elect\4-ctr9\sht\contract 9b\D0065b10092a.sht 10/27/2004 06:56:04 AM