F.A.I. RTE.	SECTION	COUNTY	TOTAL SHEETS	SHEET NO.
90/94	2004-065TS	COOK	62	41
STA.	TO STA.			
FED. ROAD DIST. NO. 1	ILLINOIS	FED. AID PROJECT		

62804

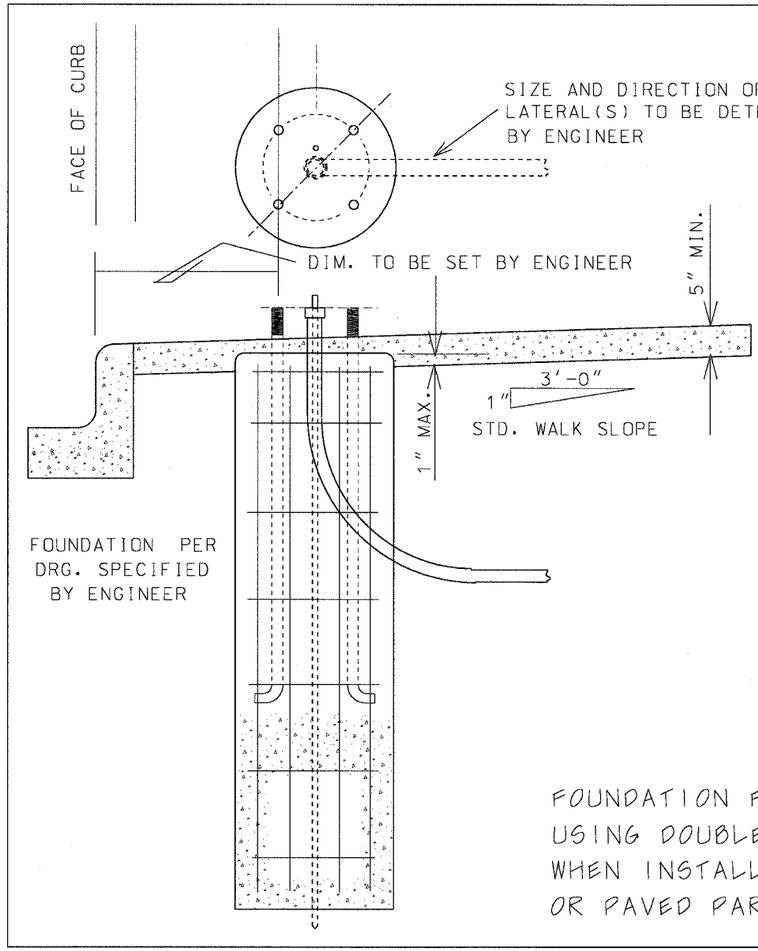

TOP OF FOUNDATION TO EXTEND APPROX. ONE (1) INCH INTO SIDEWALK CONCRETE. THERE IS TO BE NO ORGANIC MATERIALS SEPARATING SIDEWALK CONCRETE FROM FOUNDATION CONCRETE. IF TOP OF CONCRETE FOUNDATION IS BELOW BOTTOM OF PROPOSED SIDEWALK, THE SUBGRADE MUST BE SLOPED SO THAT WHEN SIDEWALK IS POURED THERE WILL BE A POSITIVE BOND BETWEEN BOTH CONCRETE SURFACES.

NOTE: EACH ANCHOR BOLT TO HAVE 2 HEX HEAD NUTS, 2 FLAT WASHERS & 1 LOCK WASHER AS PER FOUNDATION DRAWING.

828

FOUNDATION FOR STREET LIGHT POLE USING DOUBLE NUT CONSTRUCTION WHEN INSTALLED IN FULL SIDEWALK OR PAVED PARKWAY.

BOE-19

CTE ENGINEERS
CONSOER TOWNSEND ENVIRODYNE ENGINEERS, INC.
303 EAST WACKER DRIVE, SUITE 600
CHICAGO ILLINOIS 60601-5212, PHONE: (312) 938-0300

REVISIONS	
NAME	DATE

ILLINOIS DEPARTMENT OF TRANSPORTATION
F.A.I. 90/94 (DAN RYAN EXPRESSWAY)
TRAFFIC SIGNALS AT 47TH STREET WITH WENTWORTH AVENUE - LASALLE STREET AND WELLS STREET - WENTWORTH AVENUE

BOE STANDARD DETAILS

SCALE: NOT TO SCALE
DRAWN BY: HAR
DATE: October 29, 2004
CHECKED BY: WDS

m:\p40465\elect\14-cntr-9.stf\contract 9b\00bae05b01922a.stf
10/27/2004 08:56:11 AM