F.A.I. RTE.	SECTION	COUNTY	TOTAL SHEETS	SHEET NO.
90/94	2004-065TS	COOK	62	52
STA.		TO STA.		
FED. ROAD DIST. NO. 1	ILLINOIS	FED. AID PROJECT		

62804

APPROVED AS WORKING PLAN BY
REVISIONS OF WORKING PLAN

FEDERAL-AID ROUTE NO.	SECTION	COUNTY	TOTAL SHEETS	SHEET NO.
FHWA REG. NO.	ILLINOIS	PROJECT		

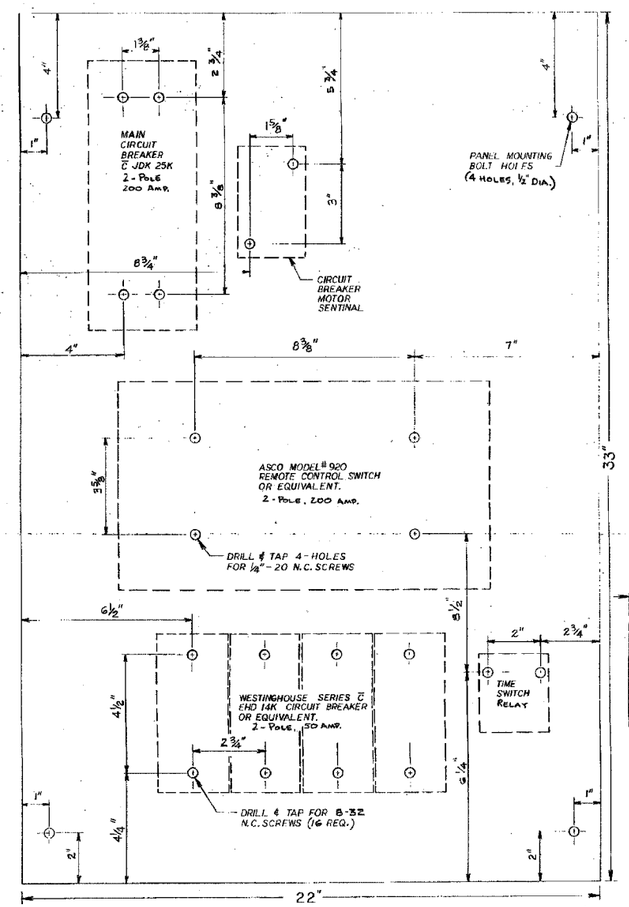

BACK PANEL
1/2" THICK PHENOLIC LINEN BASE

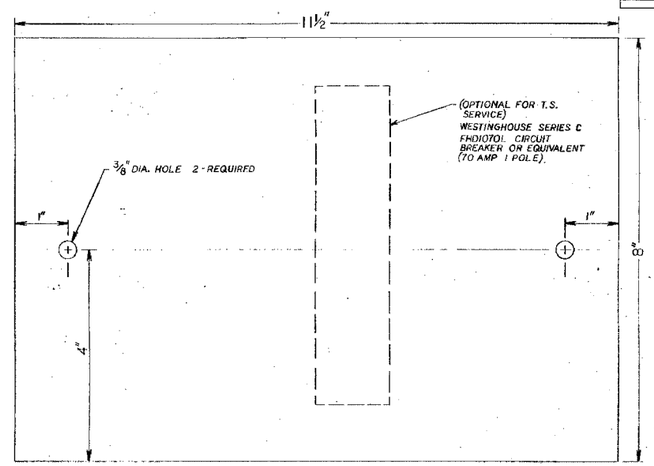

(OPTIONAL) PANEL FOR TRAFFIC SIGNAL SERVICE
1/2" THICK PHENOLIC LINEN BASE PANEL
TO BE MOUNTED ON UPPER LEFT SIDE OF CABINET

- SEE DRG. # 880 FOR CABINET DETAILS.
- SEE DRG. # 862 FOR WIRING DIAGRAM.

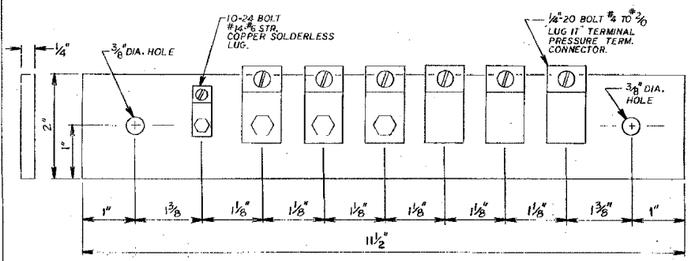

1/4" THICK COPPER BUS BAR
TO BE MOUNTED ON LOWER LEFT SIDE OF CABINET.

A		
	DATE	REVISION

WORK ORDER NO. _____ DATE _____
COST ALLOCATION ACCOUNT _____
APPROPRIATION ACCOUNT { MATERIAL _____ / LABOR _____

PANELS FOR 200 AMPERE 2-POLE SWITCHING EQUIPMENT IN STREET LIGHT CONTROL CABINET

CITY OF CHICAGO
DEPT. OF STREETS AND SANITATION
BUREAU OF ELECTRICITY
DIVISION OF ELECTRICAL ENGINEERING

DRAFTSMAN: B. IVY	CHIEF DRAFTSMAN: C. RESPINO	ENGINEER: M. DEBARTOLO
SUPERVISING ENGINEER: D. Carlson	ELEC. DESIGN ENGR.	DWG. NO.
ENGINEER OF ELECTRICITY: B. Dobolsky		884
GEN'L. SUPT. OF ELECTRICITY		
DEPUTY COMMISSIONER: Kenneth Raby		
SIZE: 22" | 36"	SCALE: NONE	DATE: 01/01/99

BOE-31

REVISIONS	
NAME	DATE

ILLINOIS DEPARTMENT OF TRANSPORTATION
F.A.I. 90/94 (DAN RYAN EXPRESSWAY)
TRAFFIC SIGNALS AT 47TH STREET WITH WENTWORTH AVENUE - LASALLE STREET AND WELLS STREET - WENTWORTH AVENUE

BOE STANDARD DETAILS

SCALE: NOT TO SCALE DRAWN BY: HAR
DATE: October 29, 2004 CHECKED BY: WDS

CTE ENGINEERS
CONSOER TOWNSEND ENVIRODYNE ENGINEERS, INC.
303 EAST WACKER DRIVE, SUITE 600
CHICAGO ILLINOIS 60601-5202, PHONE: (312) 938-0300

m:\p40468\elec\14-cnt-51\stl\contract 90\0\boe09b\0312a.stl
10/27/2004 08:56:23 AM