CONTRACT NO. 64157

F.A.P. RTE.	SECTION	COUNTY	TOTAL SHEETS	SHEET NO.
742	37R-2	OGLE	389	366
STA.		TO STA.		
FED. ROAD DIST. NO.		ILLINOIS	FED. AID PROJECT	

		BY	DATE
FINAL SURVEY	PLOTTED		
	PLOTTED CHECKED		
NOTE BOOK	TEMPLATE		
NO.	AREAS		
	AREAS CHECKED		

		BY	DATE
ORIGINAL SURVEY	PLOTTED		
	PLOTTED CHECKED		
NOTE BOOK	TEMPLATE		
NO.	AREAS		
	AREAS CHECKED		

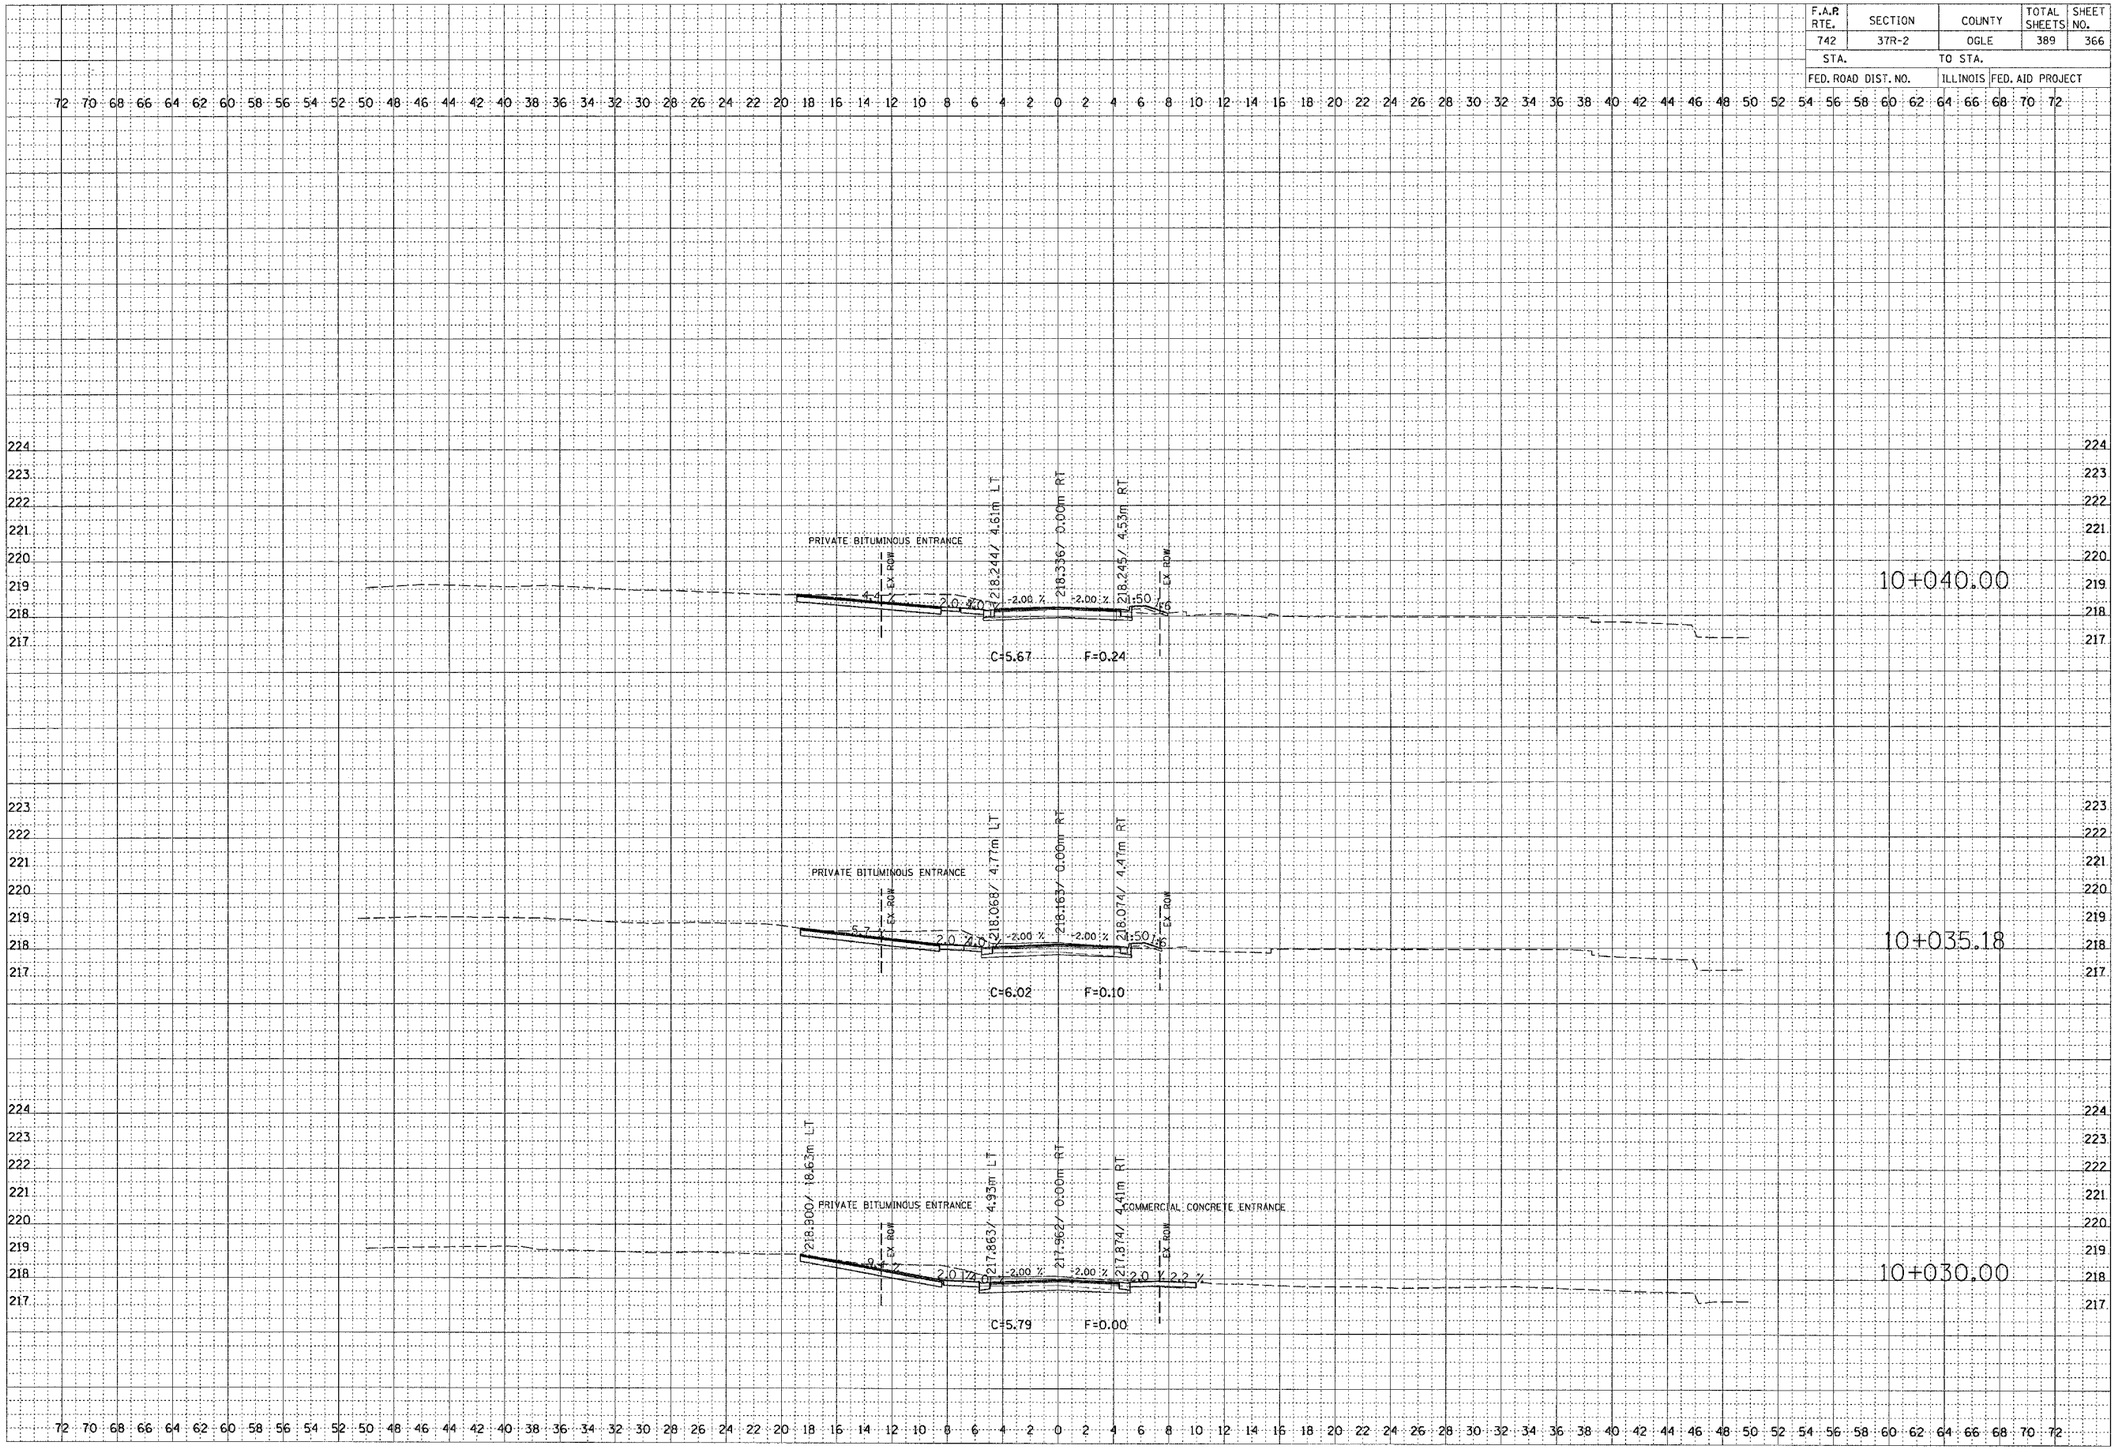

•DATE-TIME•
•DGN-SPEC•
•REF
•REF
•REF
•REF

LINCOLN STREET