F.A.S. RTE	SECTION	COUNTY	TOTAL SHEETS	SHEET NO.
1197	105 BR-2	WHITESIDE	59	50
STA. 228+29.19		TO STA.228+65.50		
FED. ROAD DIST. NO.	ILLINOIS	FED. AID PROJECT		

CONTRACT 64421

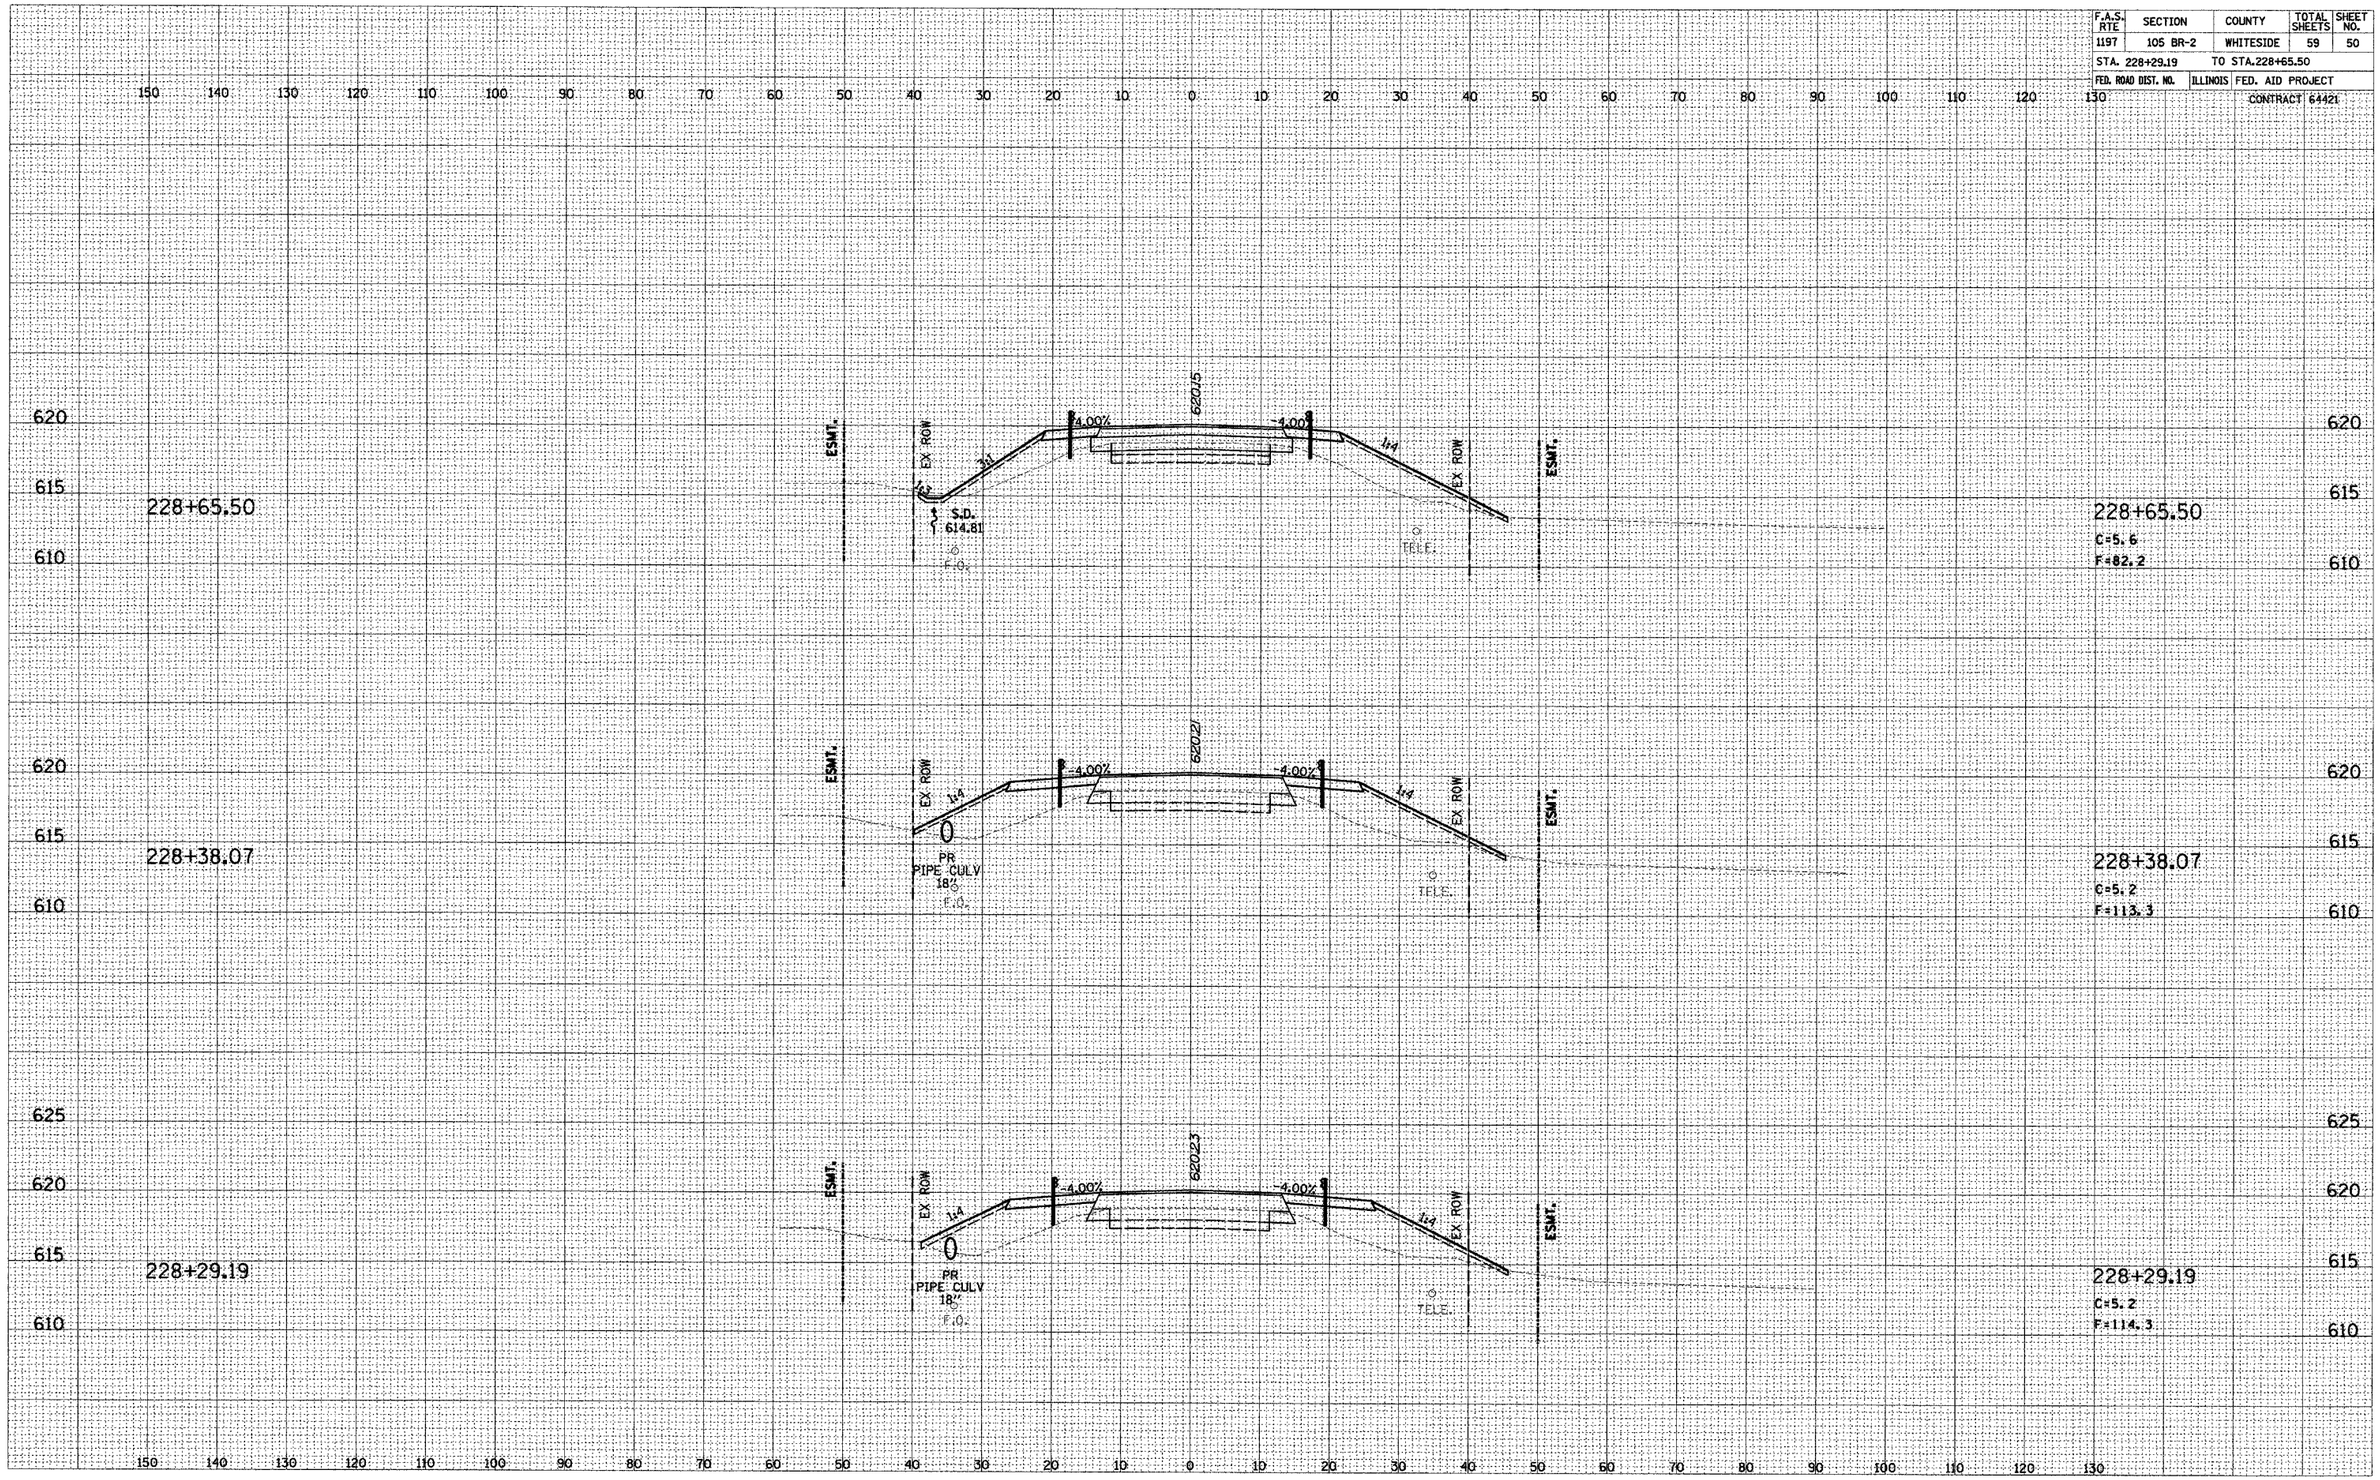

FINAL SURVEY	BY	DATE
SURVEYED		
PLOTTED		
TEMPLATE		
AREAS		
AREAS CHECKED		
NOTE BOOK NO.		

ORIGINAL SURVEY	BY	DATE
SURVEYED		
PLOTTED		
TEMPLATE		
AREAS		
AREAS CHECKED		
NOTE BOOK NO.		

PLOT DATE: 11/5/2004 10:57:30 AM D05499AXM1.DGN

MOLINE ROAD STA 228+29.19 TO STA 228+65.50