F.A.I. RTE.	SECTION	COUNTY	TOTAL SHEETS	SHEET NO.
412	VARIOUS	LASALLE	14	10
	ILLINOIS			

CONTRACT NO. 66518

THIS SHEET
FOR INFORMATION ONLY
Except for Stud Shear Connectors

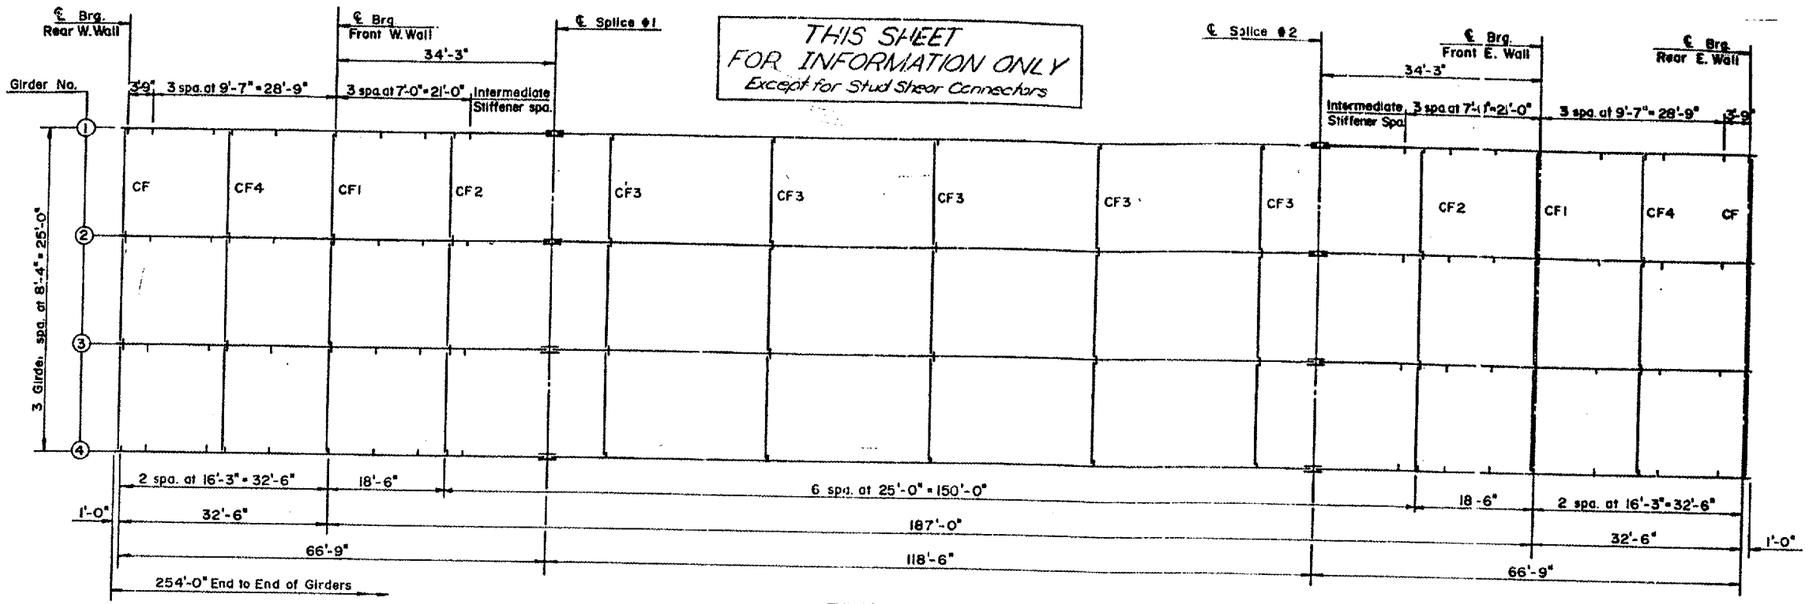

FRAMING PLAN
See sheet 7 for erection sequence.

NOTE: Core must be excised for properly bracing the 12" top flange during shipping and erection before the cross frames are installed.

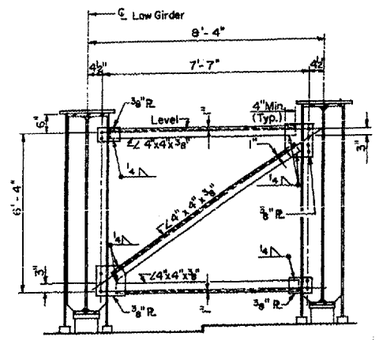

END CROSS FRAME - CF
No. Req'd. = 6

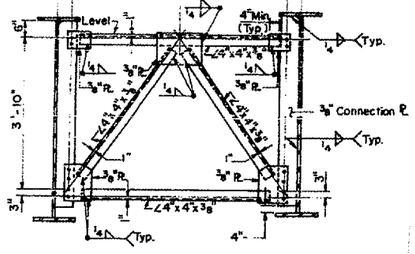

INTERIOR CROSS FRAME - CF3
No. Req'd. = 15

DETAIL A

HALF ELEVATION
** Indicates M-223 Gr. 50 steel

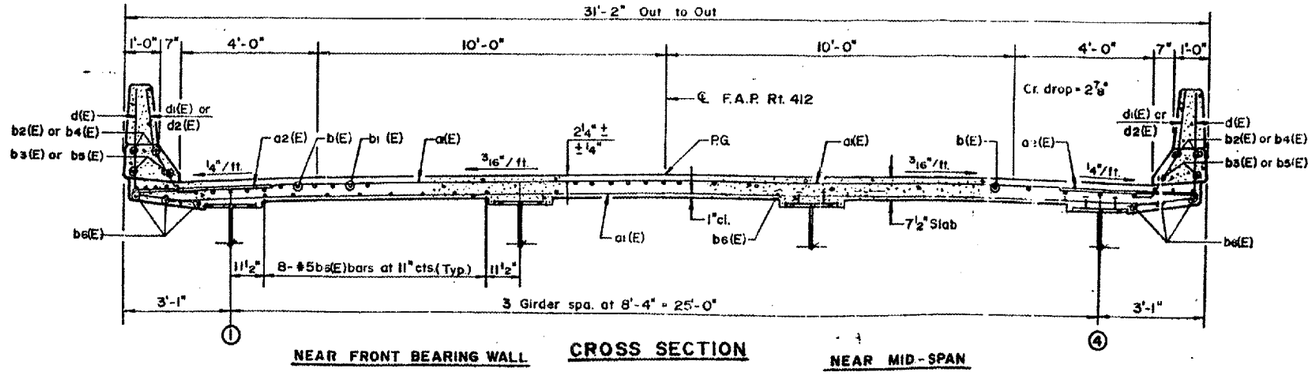

NEAR FRONT BEARING WALL — CROSS SECTION — NEAR MID-SPAN

REVISIONS NAME	DATE

ILLINOIS DEPARTMENT OF TRANSPORTATION
EXISTING STRUCTURE PLANS FOR INFORMATION ONLY
BRIDGE LOCATION 2
S.N. 050-0207
SCALE: VERT. HORIZ.
DATE 06/21/04
DRAWN BY RW
CHECKED BY

Date: 06/21/04
cmain05/cm318/detailsa.dgn