F.A.I. RTE.	SECTION	COUNTY	TOTAL SHEETS	SHEET NO.
412	VARIOUS	LASALLE	14	13
	ILLINOIS			

CONTRACT NO. 66518

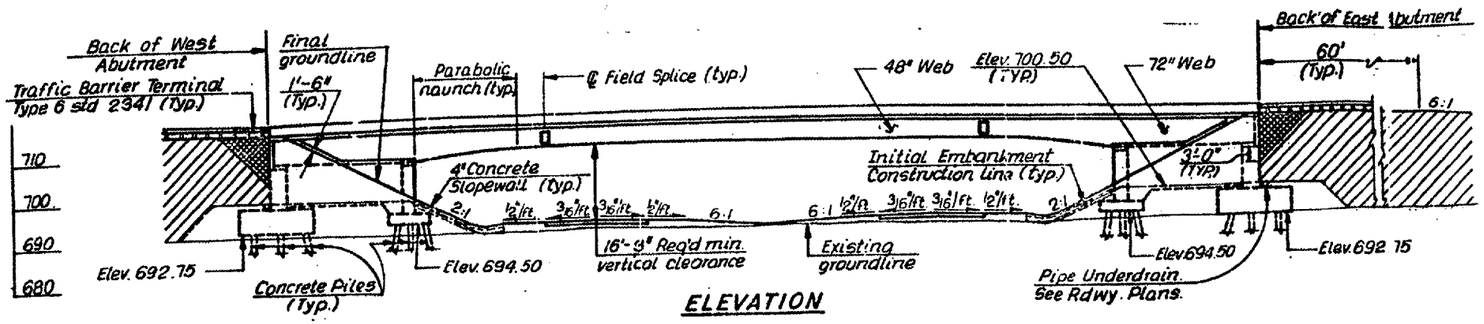

ELEVATION

LEGEND

- indicates boring location
- indicates guardrail
- indicates embankment placement after construction of abutment rear wall.
- indicates porous granular embankment to be placed after construction of the abutment and after construction of the superstructure.
- indicates direction of traffic lane.

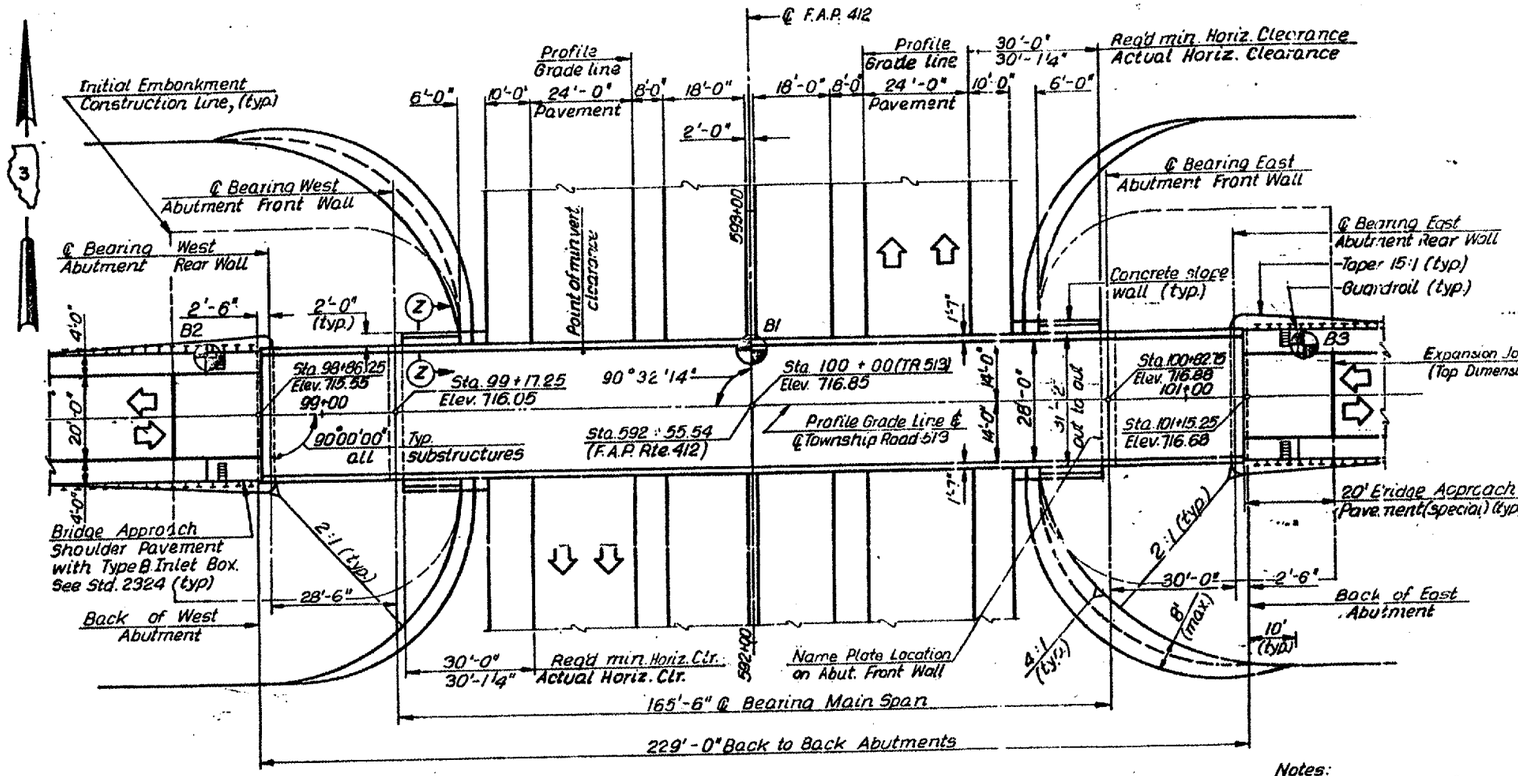

PLAN

Notes:
For Section Z-Z see Dwg. 12

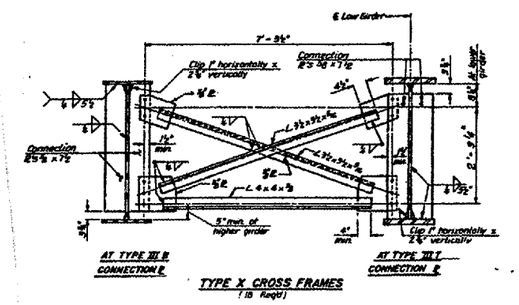

TYPE X CROSS FRAMES
(18 Req'd)

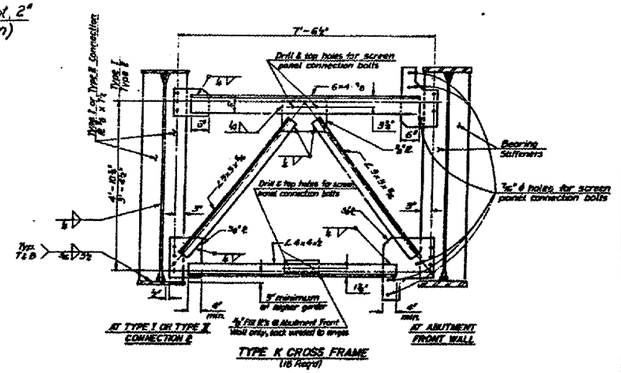

TYPE K CROSS FRAME
(18 Req'd)

REVISIONS NAME	DATE

ILLINOIS DEPARTMENT OF TRANSPORTATION

EXISTING STRUCTURE PLANS FOR INFORMATION ONLY

BRIDGE LOCATION 4

S.N. 050-0209

SCALE: VERT.
HORIZ.
DATE 06/21/04

DRAWN BY RW
CHECKED BY

Date: 06/21/04
cmoln05/cm318/details.dgn