F.A.P. RTE.	SECTION	COUNTY	TOTAL SHEETS	SHEET NO.
332	(48X-2)BR-2	VERMILION	26	6

CONTRACT NO. 70017

EXISTING TYPICAL CROSS SECTION
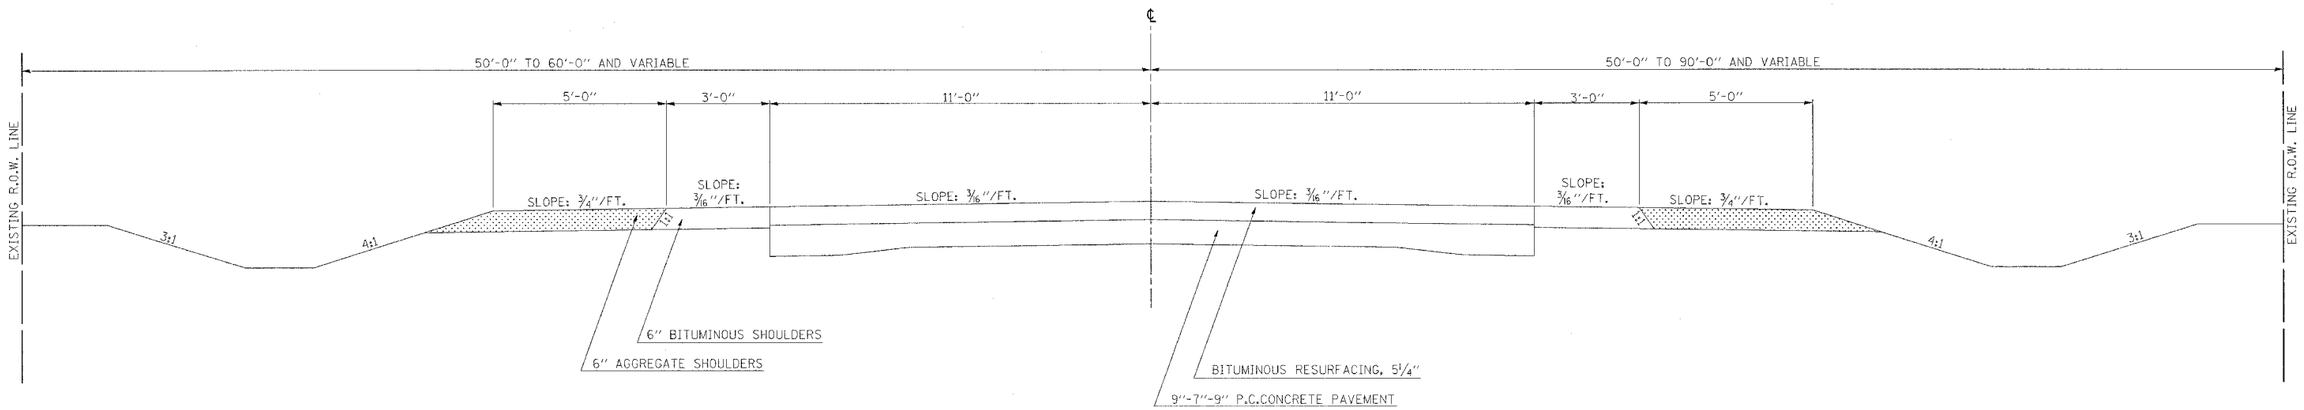
STATION 721+40.00 TO STATION 727+00.00