$USER$
$DATE$
\74034d\d0fg04pa.dgn
TSD

FAP RTE.	SECTION	COUNTY	TOTAL SHEETS	SHEET NO.
821	13TS-2	JEFFERSON	8	4
FED. ROAD DIST. NO. 9	ILLINOIS	FED. AID PROJECT NO.		

CONTRACT NO. 74034

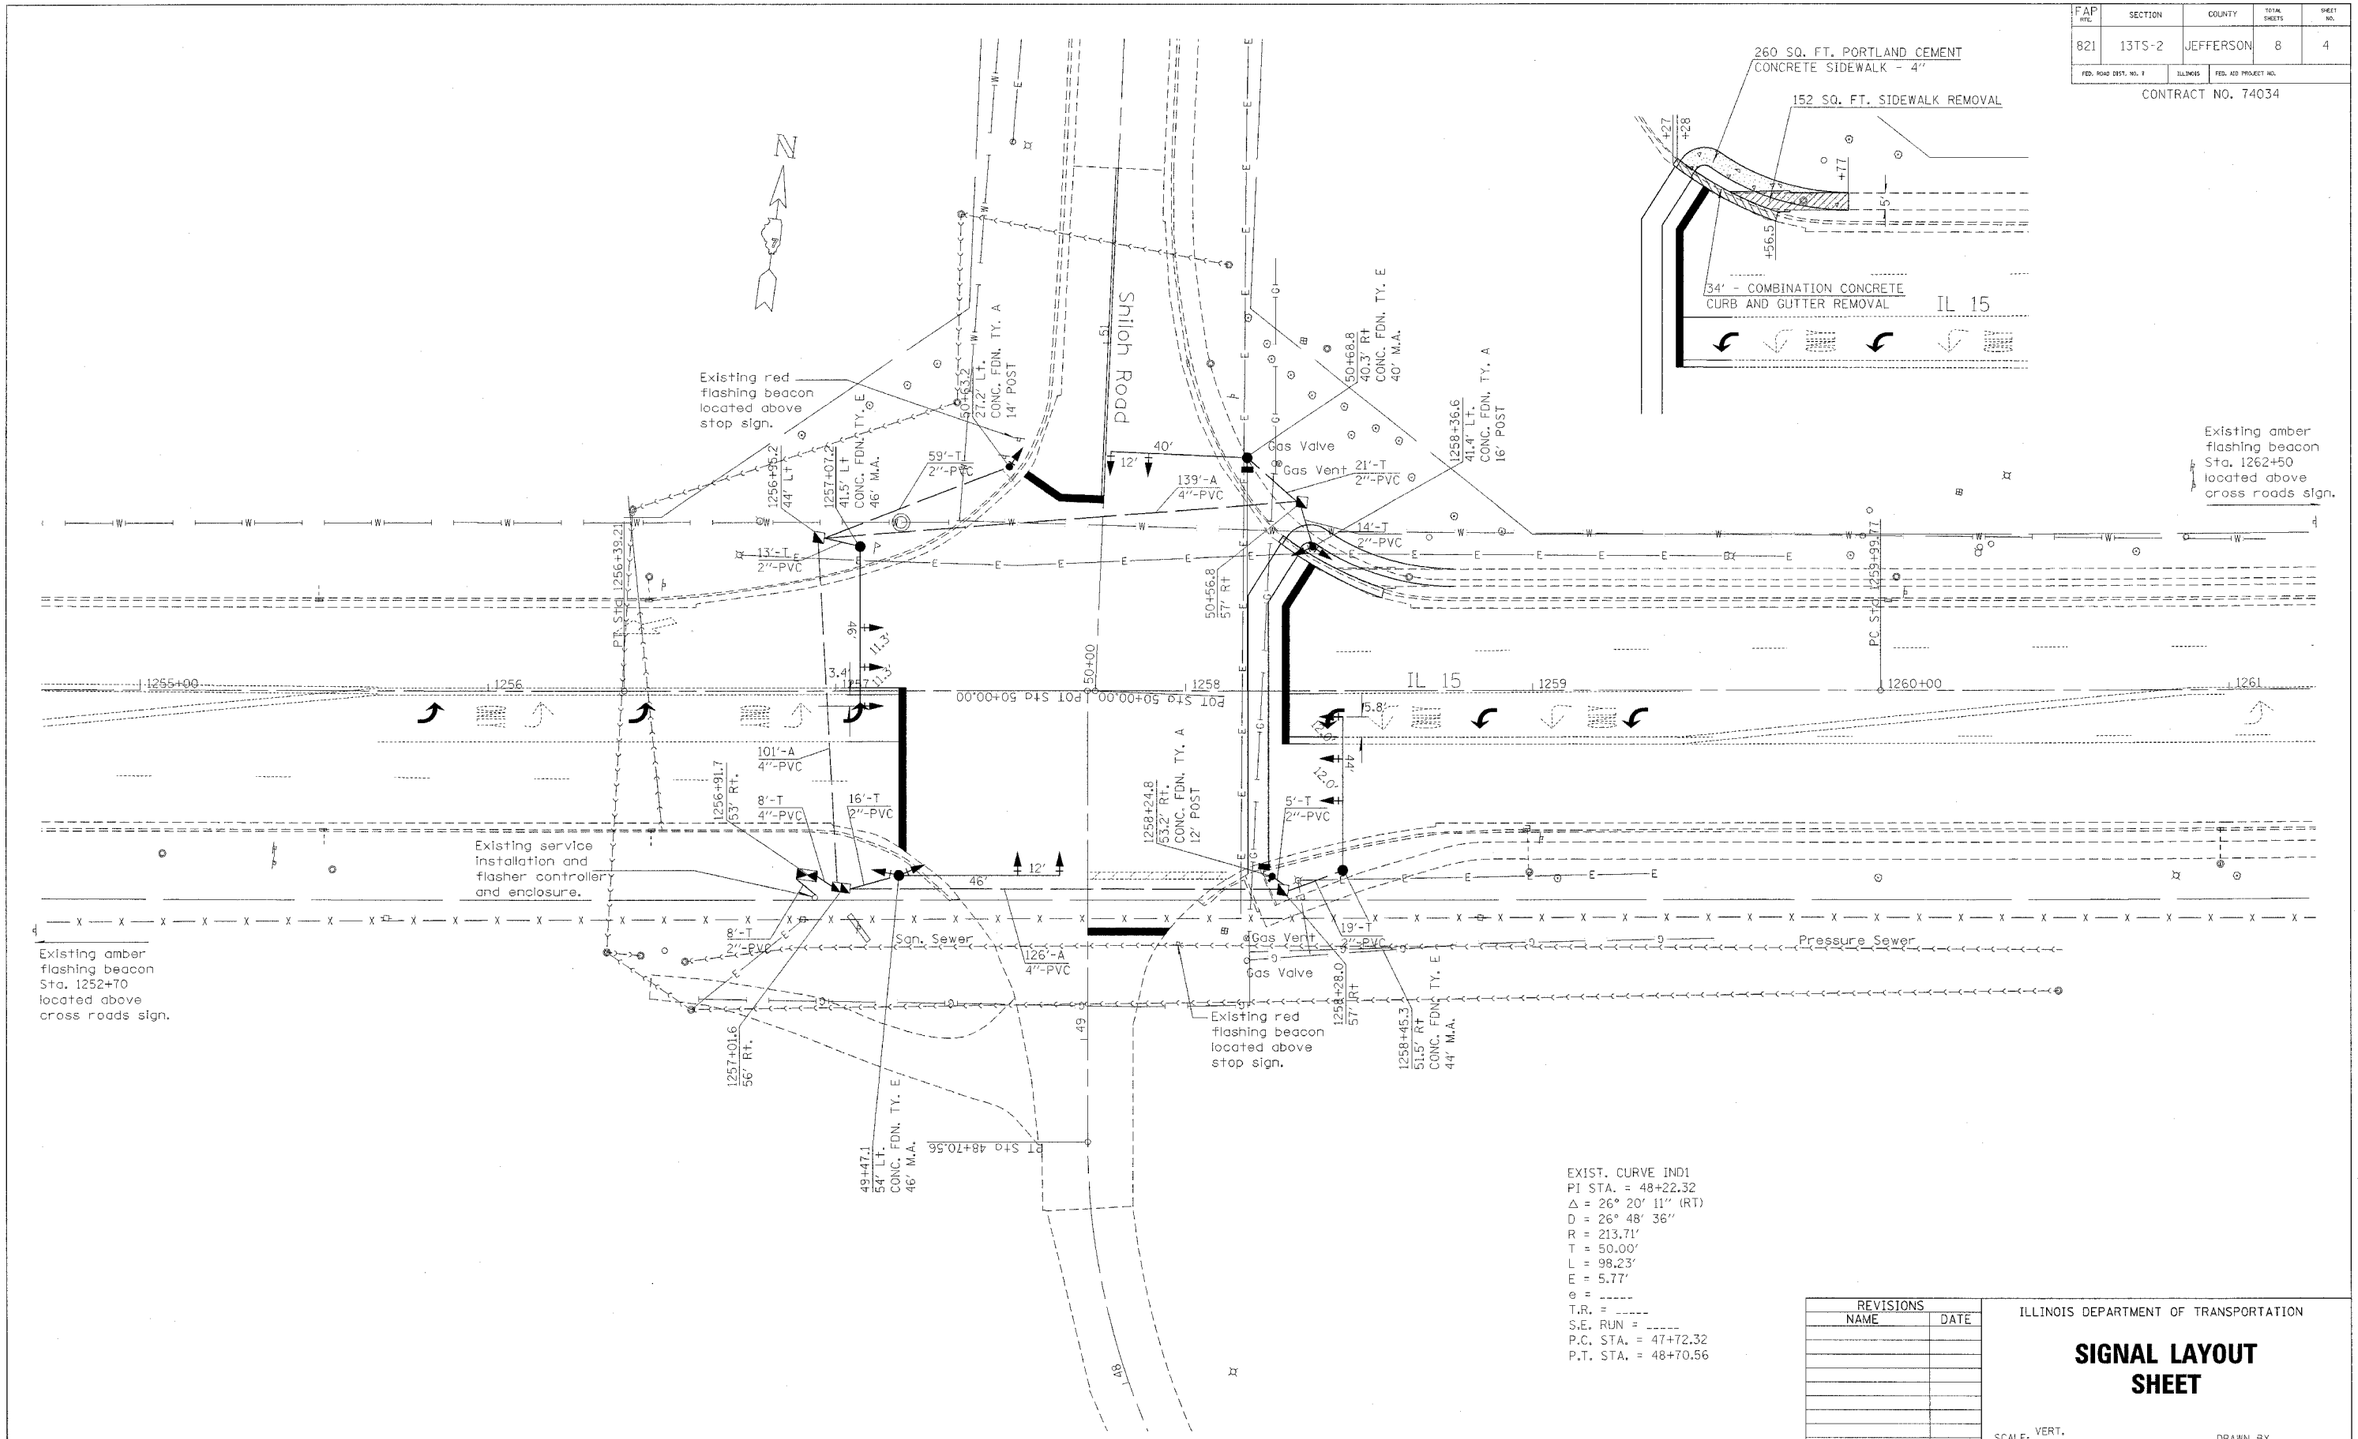

EXIST. CURVE IND1
PI STA. = 48+22.32
Δ = 26° 20' 11" (RT)
D = 26° 48' 36"
R = 213.71'
T = 50.00'
L = 98.23'
E = 5.77'
e = -----
T.R. = -----
S.E. RUN = -----
P.C. STA. = 47+72.32
P.T. STA. = 48+70.56

REVISIONS NAME	DATE

ILLINOIS DEPARTMENT OF TRANSPORTATION

SIGNAL LAYOUT SHEET

SCALE: VERT. HORIZ.
DATE
DRAWN BY
CHECKED BY