FAP ROUTE	SECTION	COUNTY	TOTAL SHEETS	SHEET NO
586	60R-2,37R-1	MADISON	502	49
STA. 518+00	TO STA. 524+00			
CONTRACT NO: 76301				

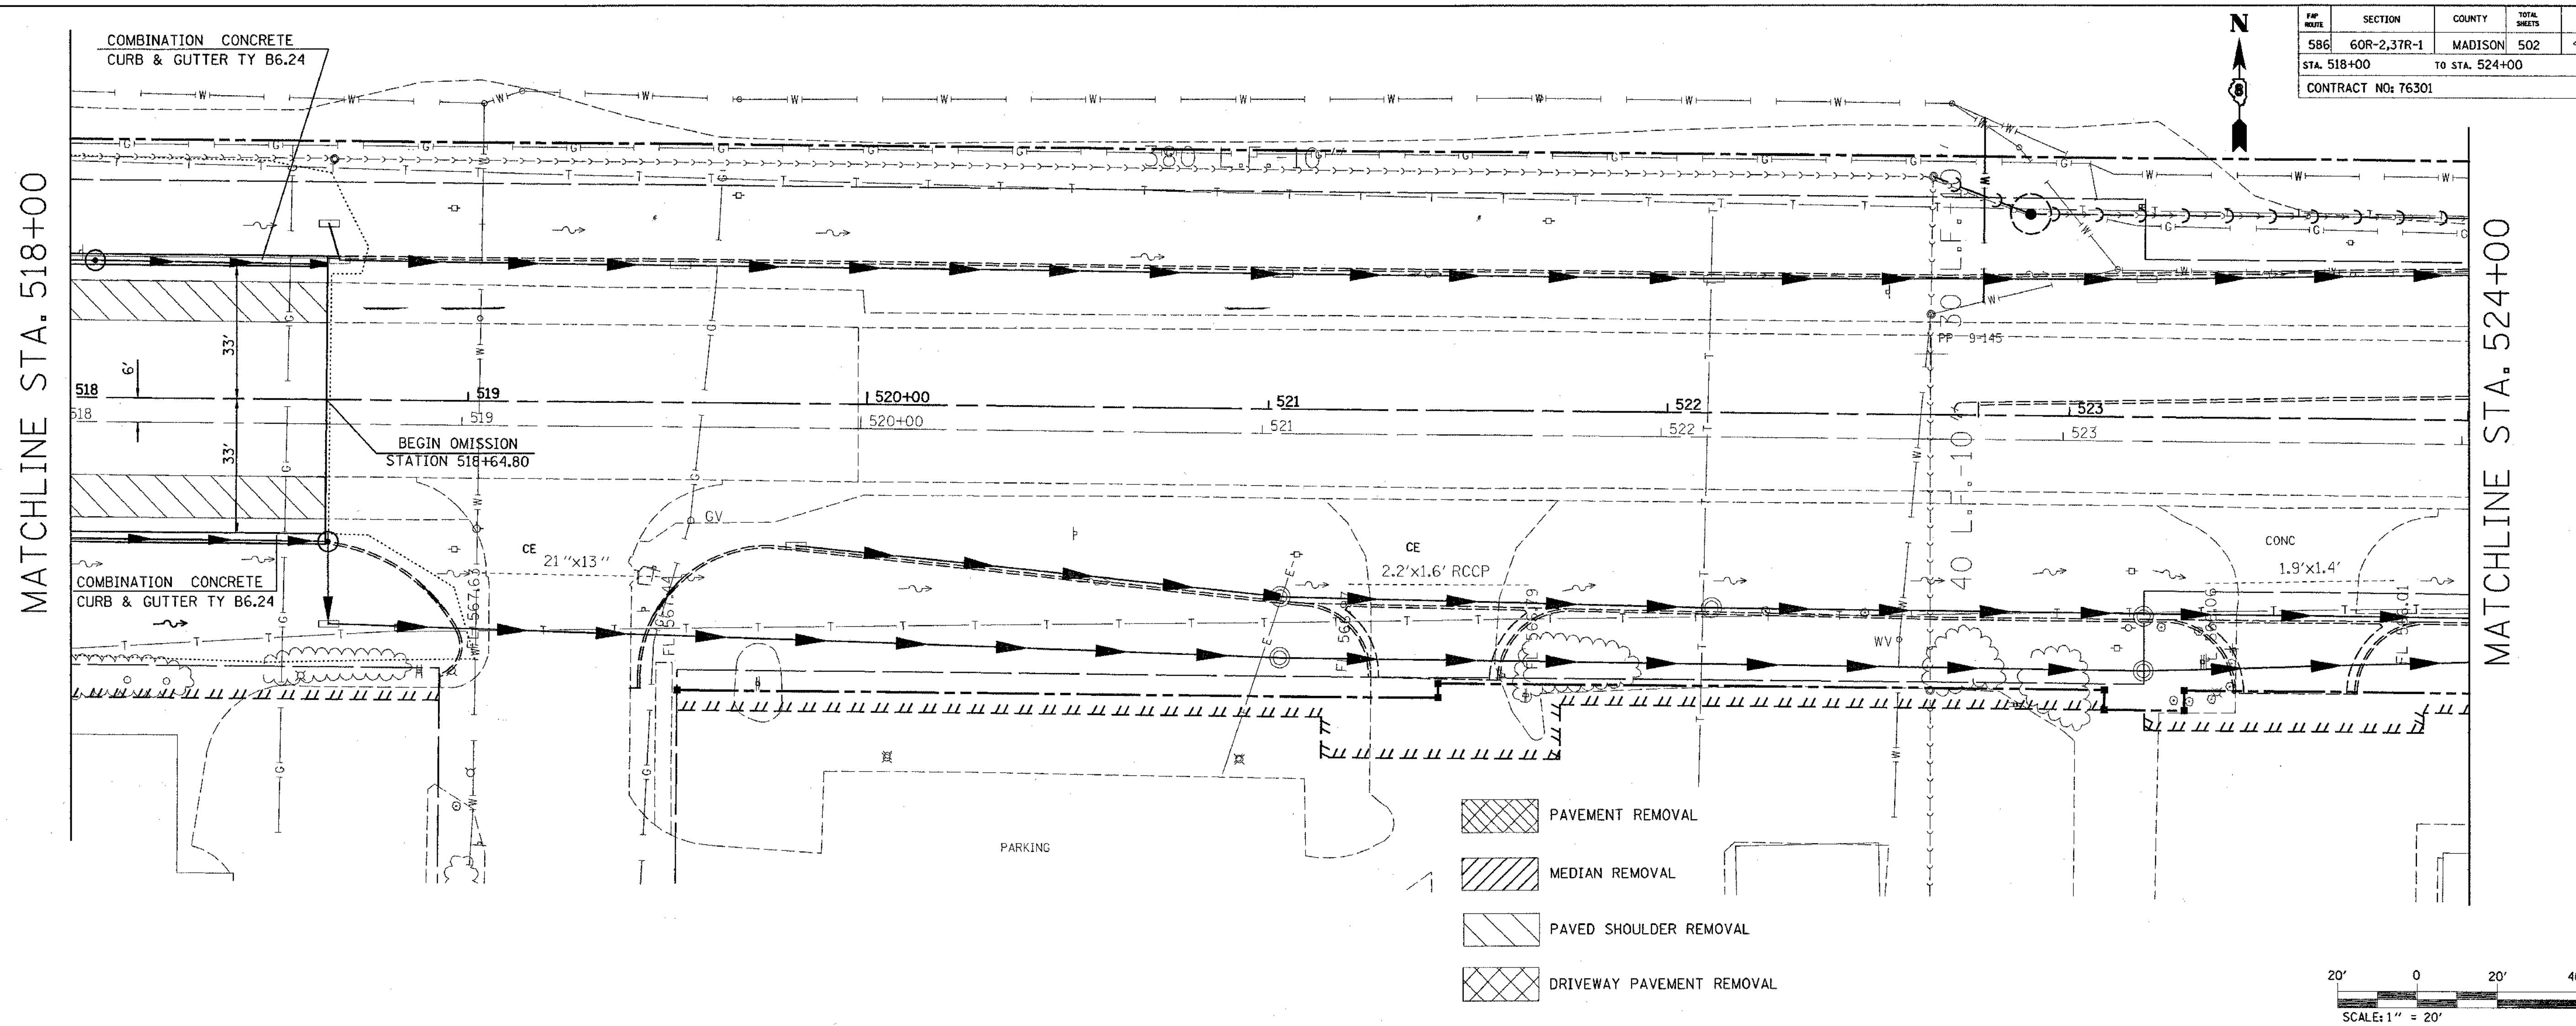

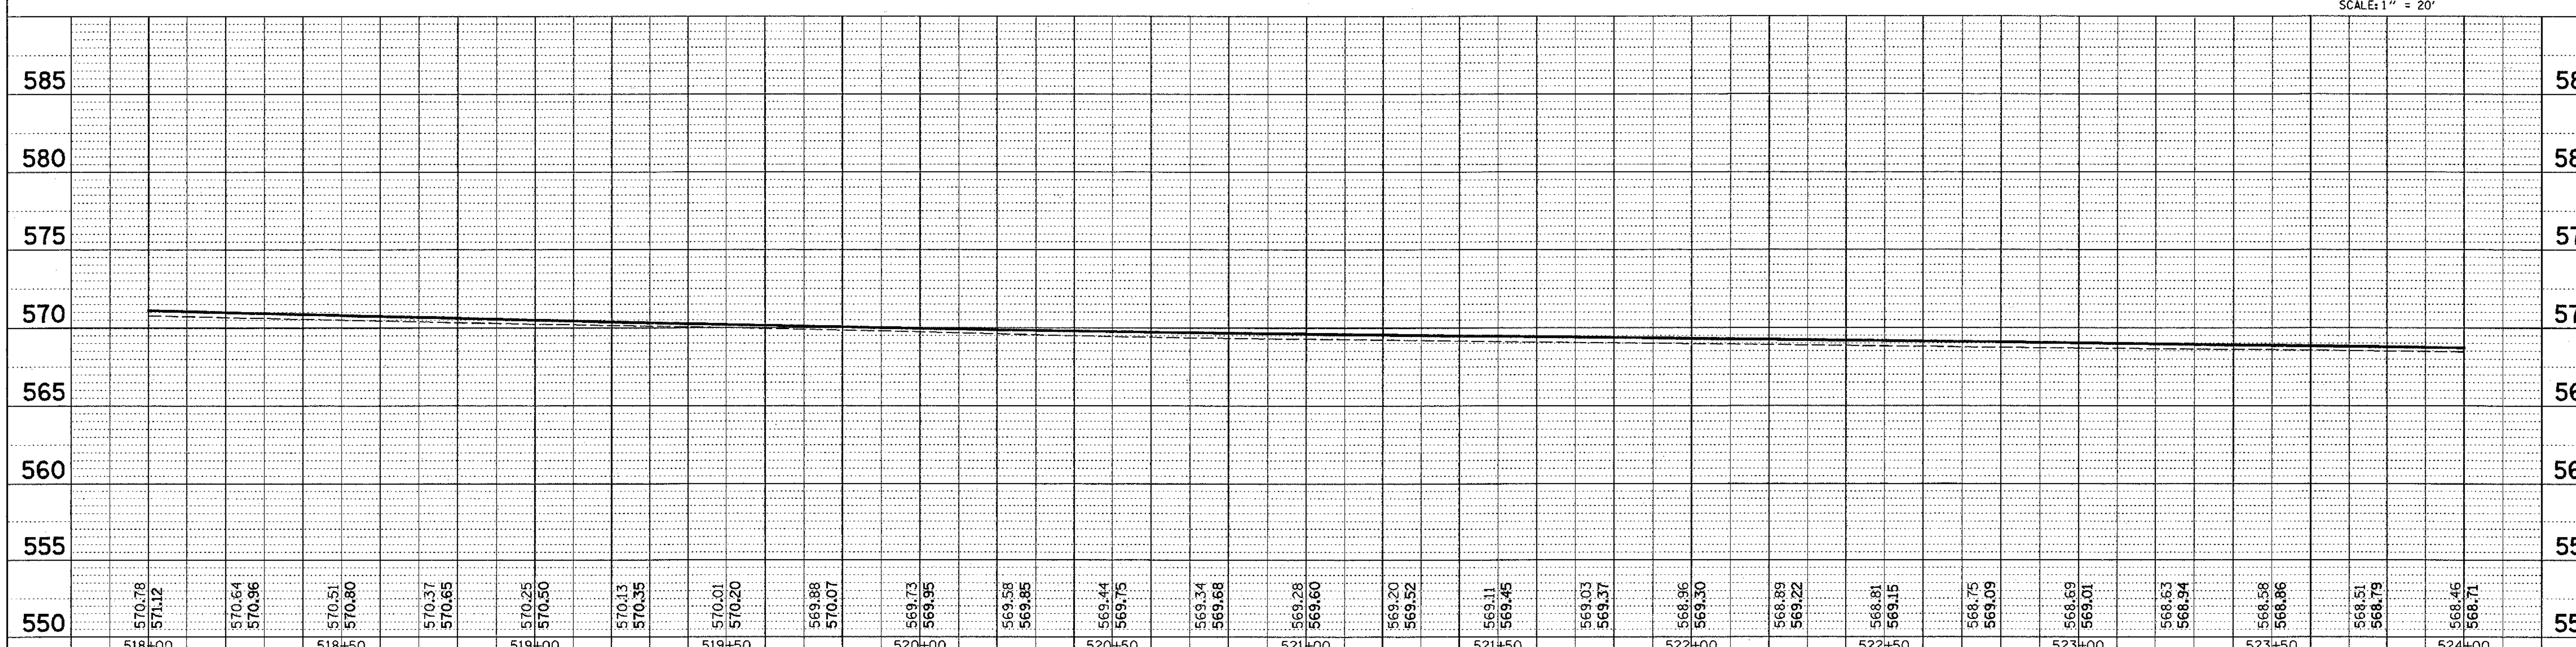

PLAN / PROFILE

PLAN | NOTE BOOK NO. | SURVEYED | PLOTTED | ALIGNMENT CHECKED | RT. OF WAY CHECKED | CADD FILE NAME | BY | DATE

PROFILE | NOTE BOOK NO. | SURVEYED | PLOTTED | GRADES CHECKED | B.M. NOTED | STRUCTURE NOTAT'NS CH'KD | BY | DATE

7/2/2004
Friday July 02, 2004 @ 8:10:52 AM
c:\projects\ed15999\plan\pln065e.dgn LV=1-63
C:\projects\ref\topo005b.dgn LV=1-63
C:\projects\ref\236chz01.ref LV=4-11,20-24,26,28-29,32-47,50,52,54,56-58
C:\projects\ref\rfile013e.dgn LV=1-63
C:\projects\ref\ufile025b.dgn LV=1-63
C:\projects\ref\236cdr01.ref LV=1-55,57-62
C:\projects\ref\dfilepvtmk.dgn LV=1-2,9,29,42,44,50,63

PLOT DATE: Friday July 02, 2004 @ 8:10:52 AM