FAP ROUTE	SECTION	COUNTY	TOTAL SHEETS	SHEET NO
586	60R-2, 37R-1	MADISON	502	68
STA. 609+25		TO STA. 615+00		
CONTRACT NO.: 76301				

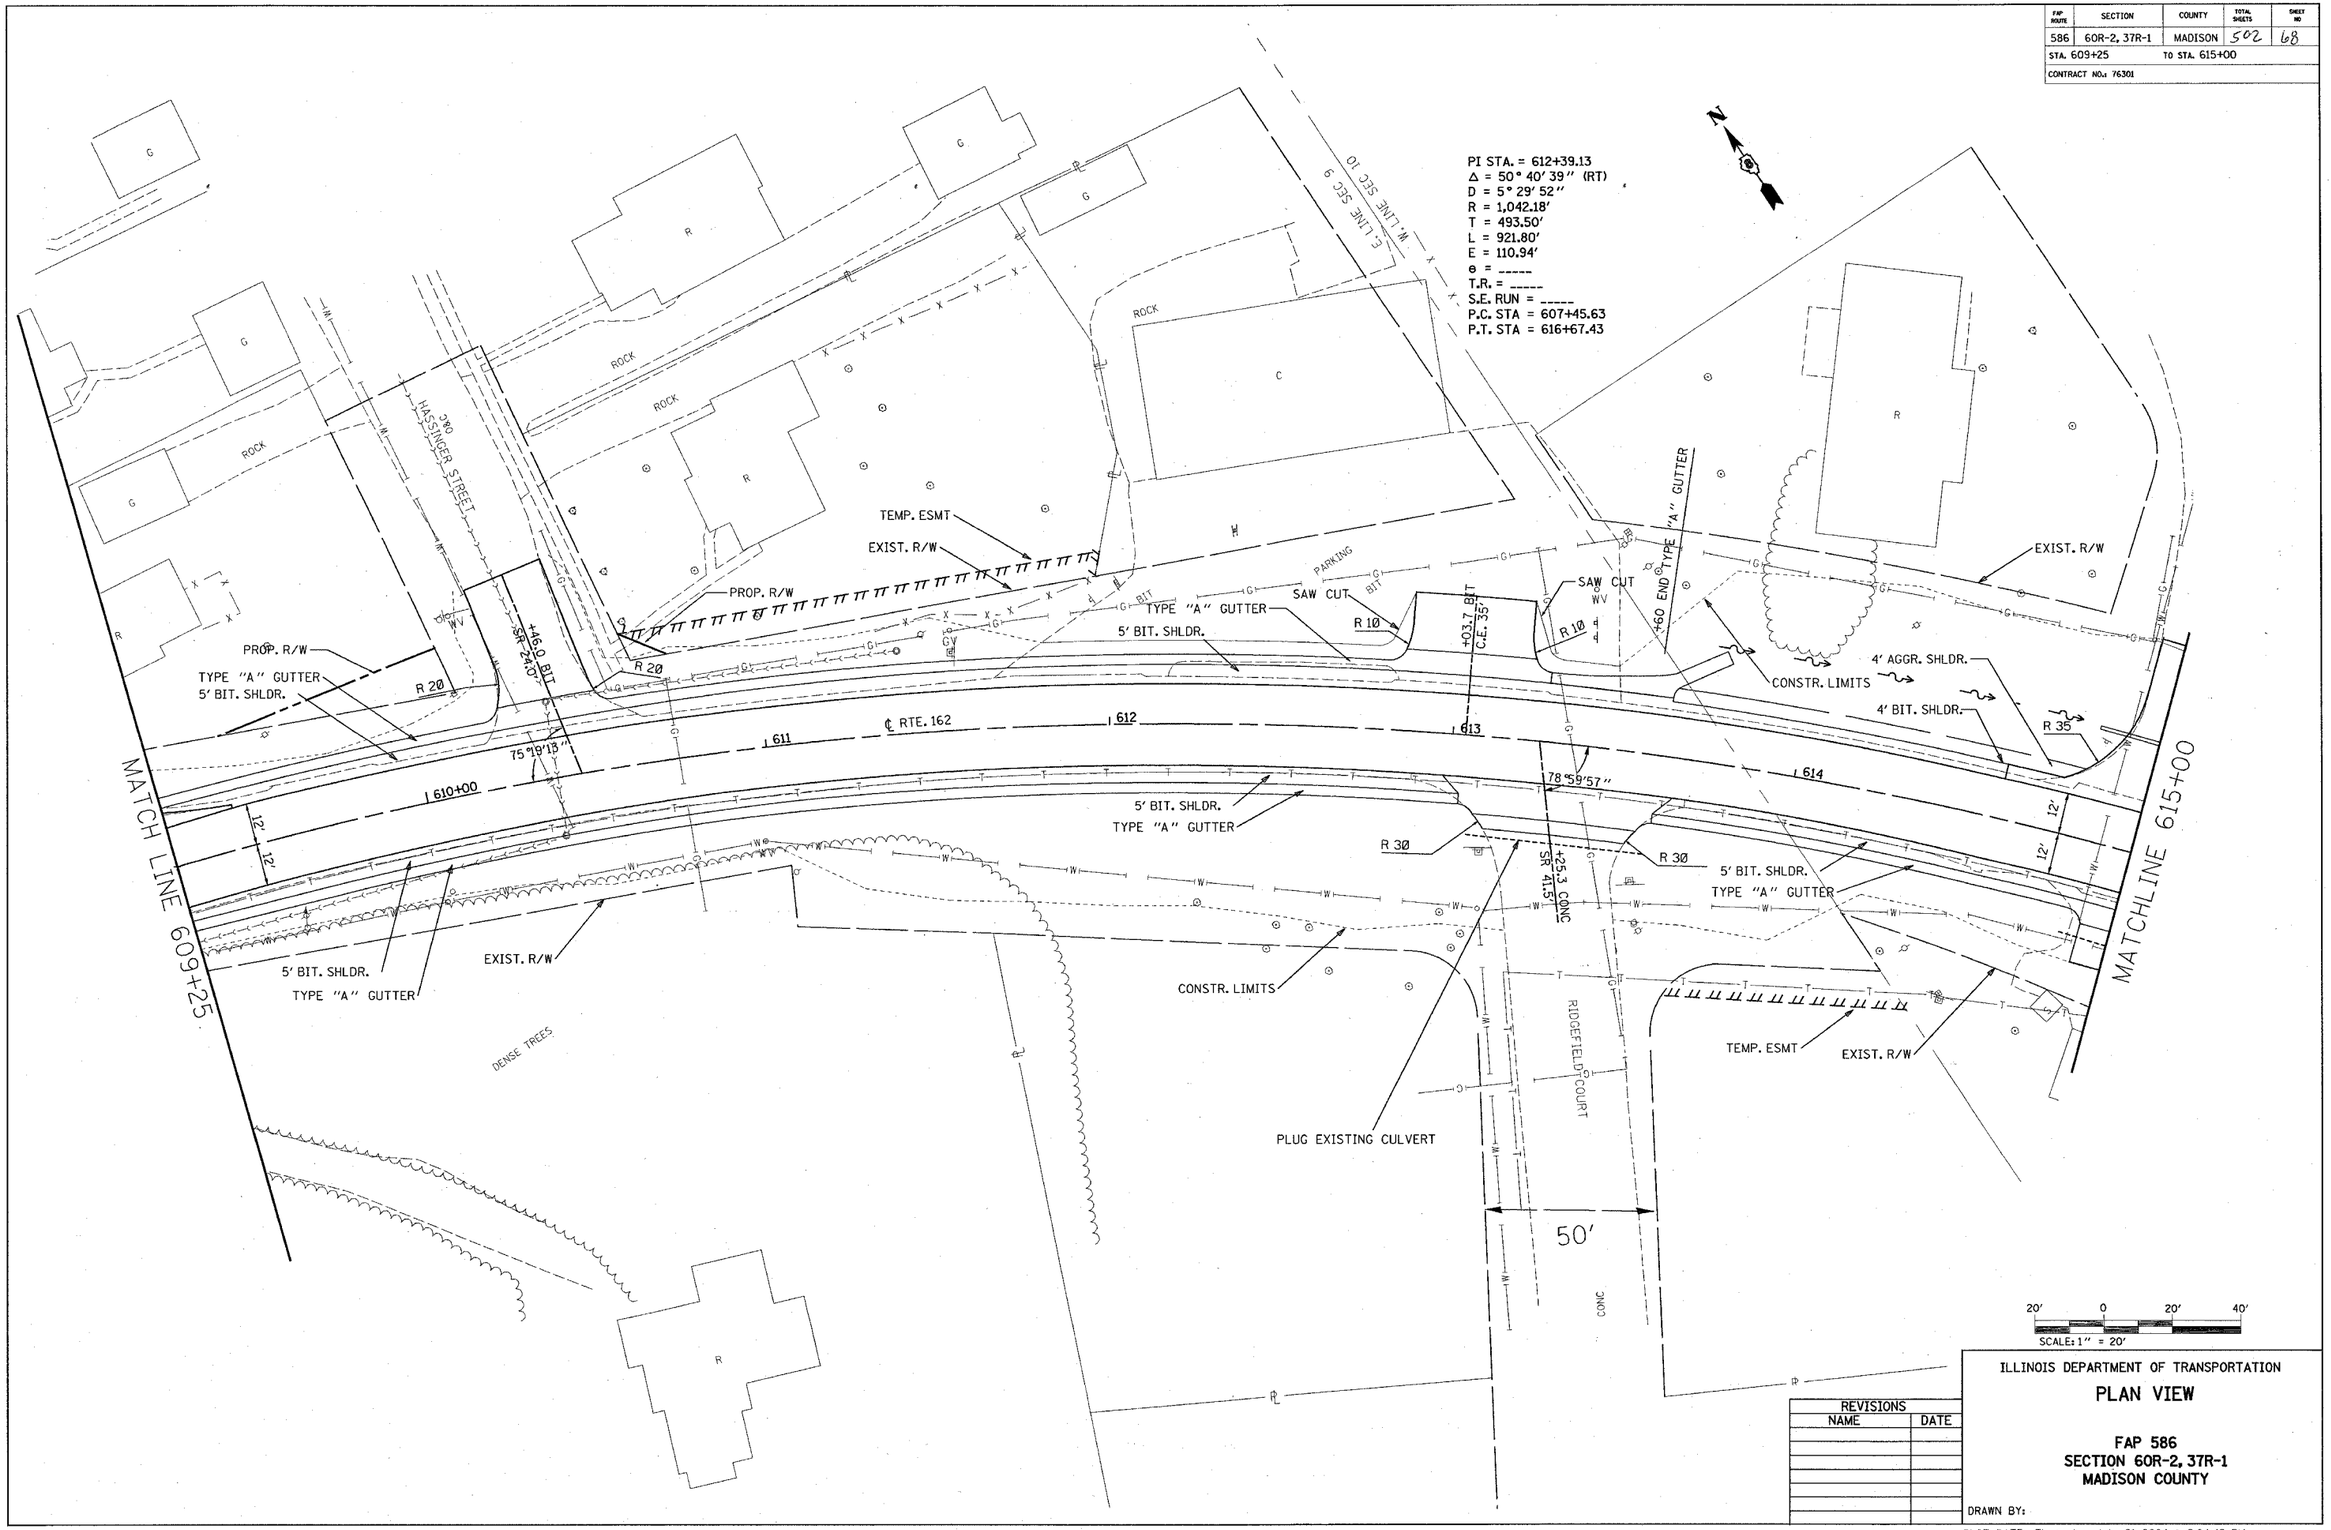

REVISIONS	
NAME	DATE

ILLINOIS DEPARTMENT OF TRANSPORTATION

PLAN VIEW

FAP 586
SECTION 60R-2, 37R-1
MADISON COUNTY

DRAWN BY:

PLOT DATE: Thursday July 01, 2004 @ 2:04:48 PM

PLAN		BY	DATE
NOTE BOOK NO.	SURVEYED / PLOTTED / ALIGNMENT CHECKED / RT. OF WAY PLOTTED / CADD FILE NAME:		

7/1/2004
Thursday July 01, 2004 @ 2:04:48 PM
e:\projects\ed5996\plan\plan\586ch01.dgn 1 1191:53
e:\projects\ed5996\proposed\design Lvl: 6,8,12:1-15,17,22,23,25,27-29,37-40,44-46-48,50-53,57-59
e:\projects\ed5996\plan\236ch01.dgn Lvl: 1-5,8,12:1-15,17,20,22,24-29,36,37-40,42,44-46-48,50-53,57-59
e:\projects\ed5996\rt1\adt\design Lvl: 2-4,6,10,14-15,17,20,22,24-29,32-34,36,37-40,42,44-46-48,50-53,57-59