FAP ROUTE	SECTION	COUNTY	TOTAL SHEETS	SHEET NO
586	60R-2, 37R-1	MADISON	502	83
STA. 698+00		TO STA. 704+00		
CONTRACT NO.: 76301				

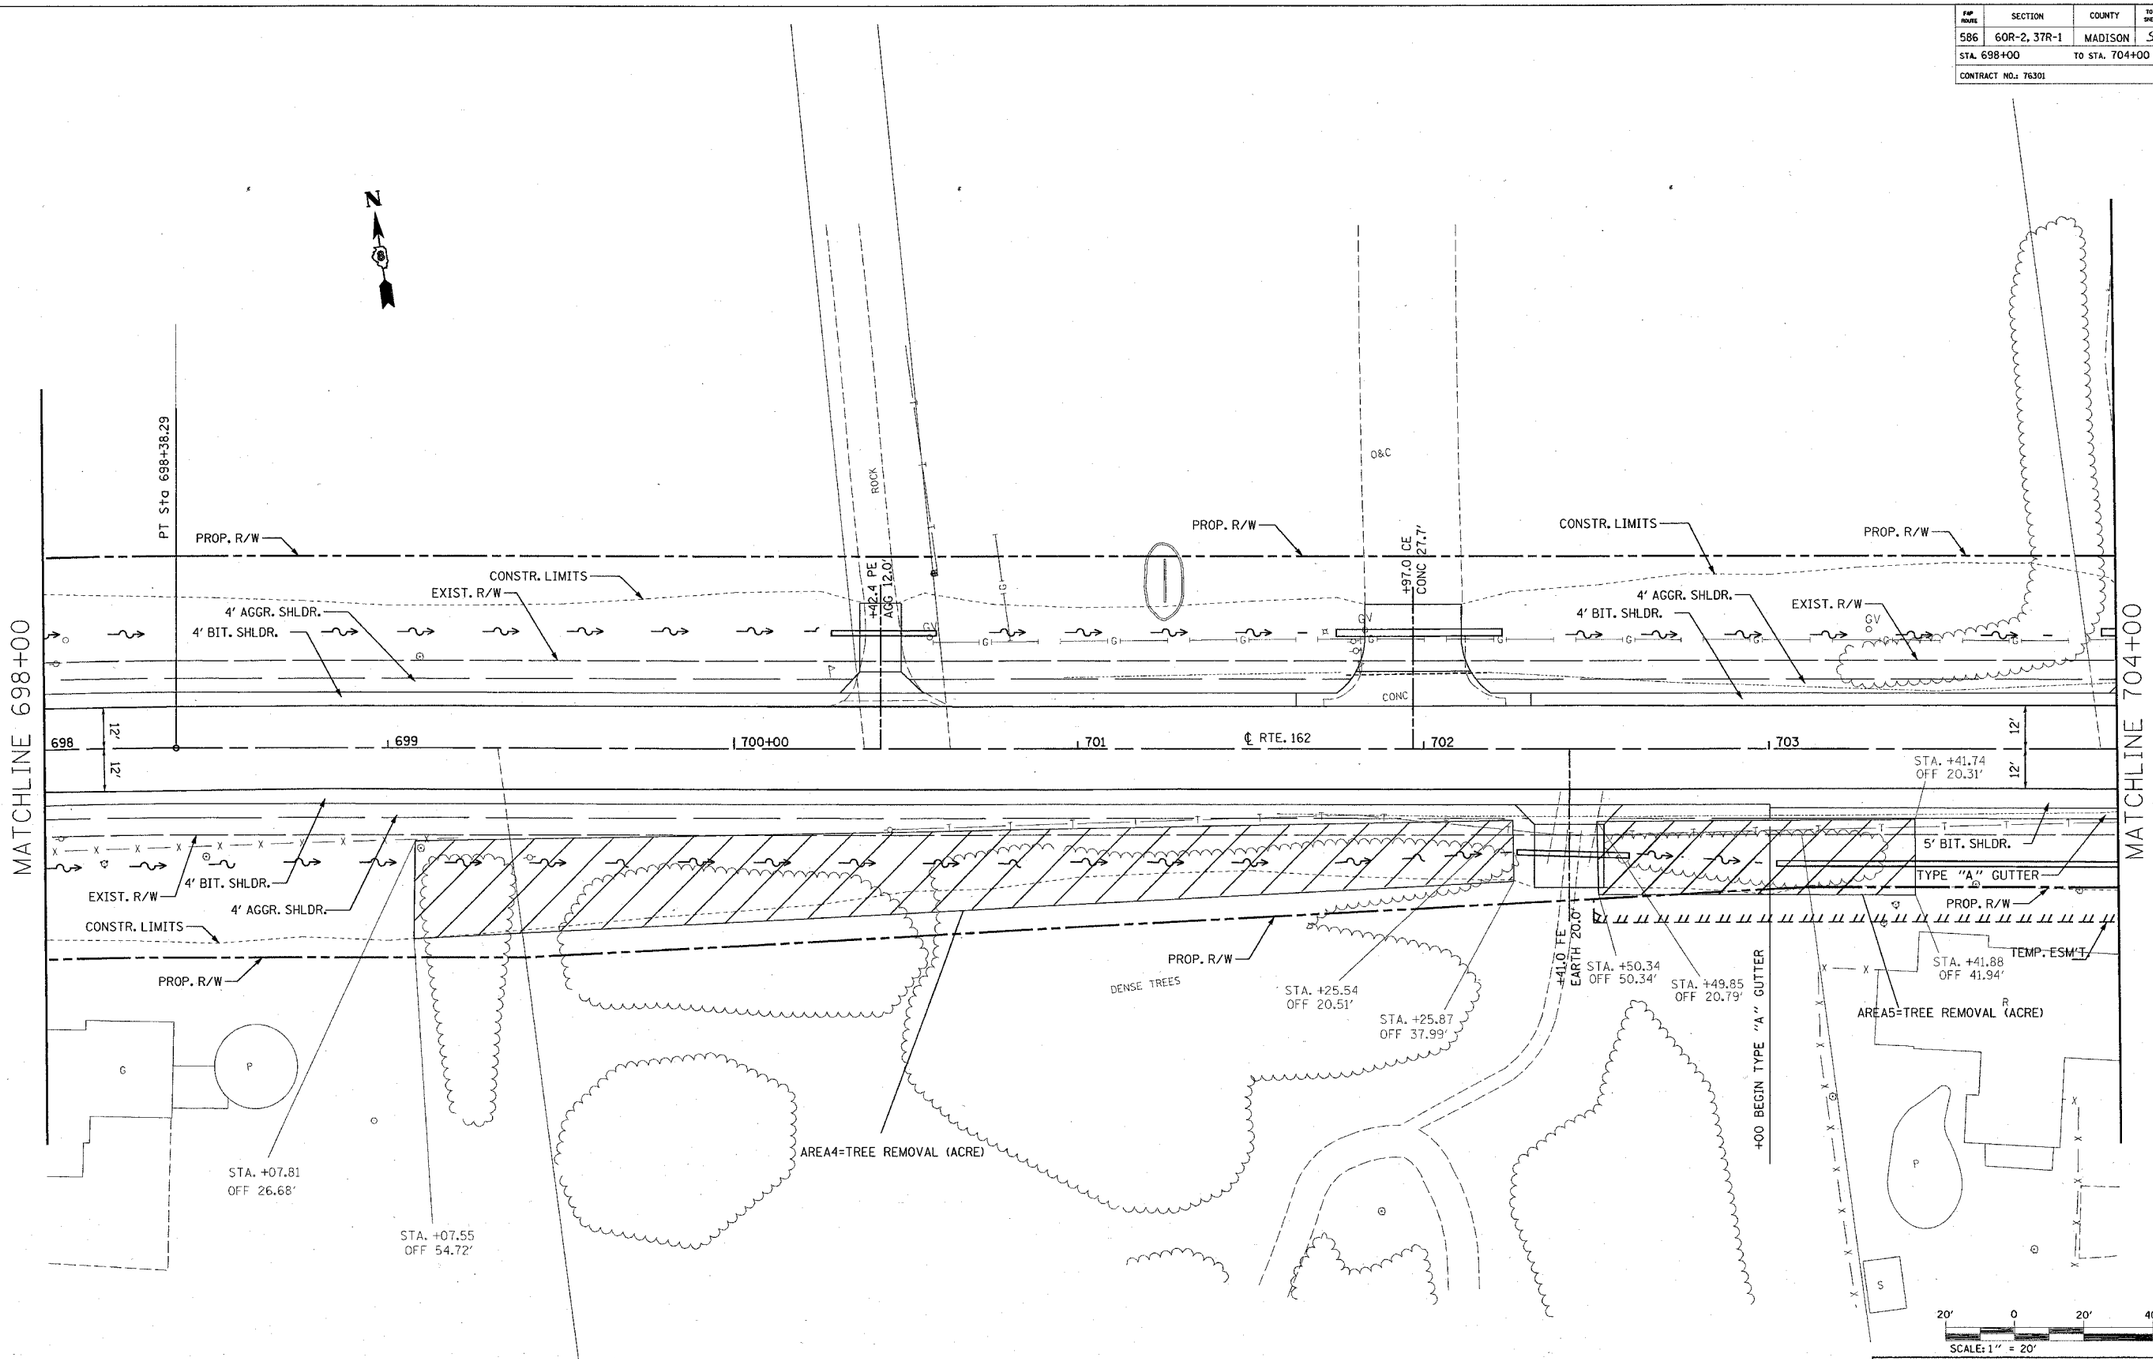

REVISIONS	
NAME	DATE

ILLINOIS DEPARTMENT OF TRANSPORTATION

PLAN VIEW

FAP 586
SECTION 60R-2, 37R-1
MADISON COUNTY

DRAWN BY:

PLOT DATE: Thursday July 01, 2004 @ 2:04:43 PM

PLAN	SURVEYED	BY	DATE
	PLOTTED		
NOTE BOOK	ALIGNMENT CHECKED		
NO.	R1 OF WAY CHECKED		
	CADD FILE NAME		

7/1/2004
Thursday July 01, 2004 @ 2:04:43 PM
c:\projects\ed16999a\plan\pln048a.dgn LV=1-63
C:\projects\ref\topo005b.dgn LV=4-6,8,12,14-15,17,22,25,27-29,37-40,44,46-48,50-53,57-59
c:\projects\ed16999a\plan\236ch01.ref LV=2,4-6,8,12,14-15,17,20,22,24-29,35,37-40,42,44,46-48,50-53,57-59
C:\projects\ref\rfile013a.dgn LV=2,4-6,8,12,14-15,17,20,22,24-25,27-29,35,37-40,42,44,46-48,50-53,57-59