FAP ROUTE	SECTION	COUNTY	TOTAL SHEETS	SHEET NO
586	60R-2,37R-1	MADISON	502	87
STA. 506+00	TO STA. 512+00			
CONTRACT NO. 76301				

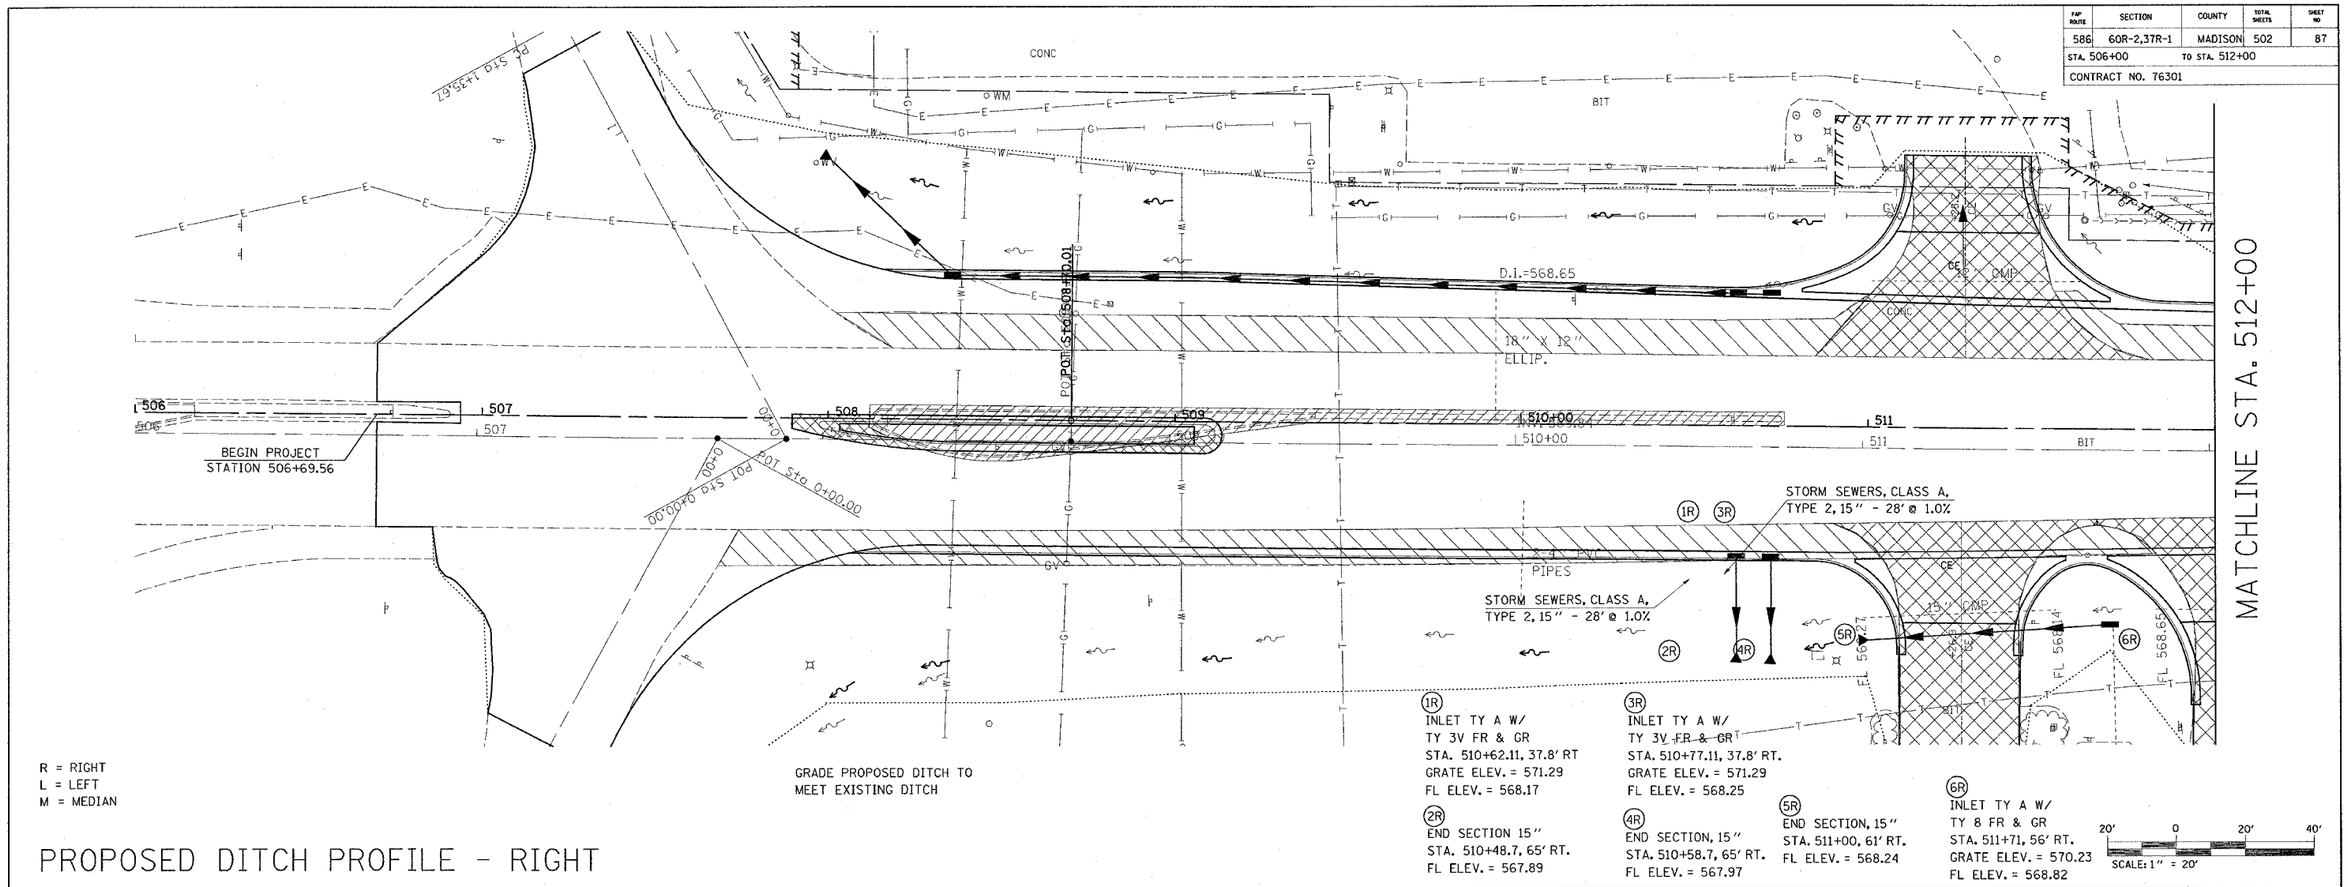

R = RIGHT
L = LEFT
M = MEDIAN

GRADE PROPOSED DITCH TO MEET EXISTING DITCH

PROPOSED DITCH PROFILE - RIGHT

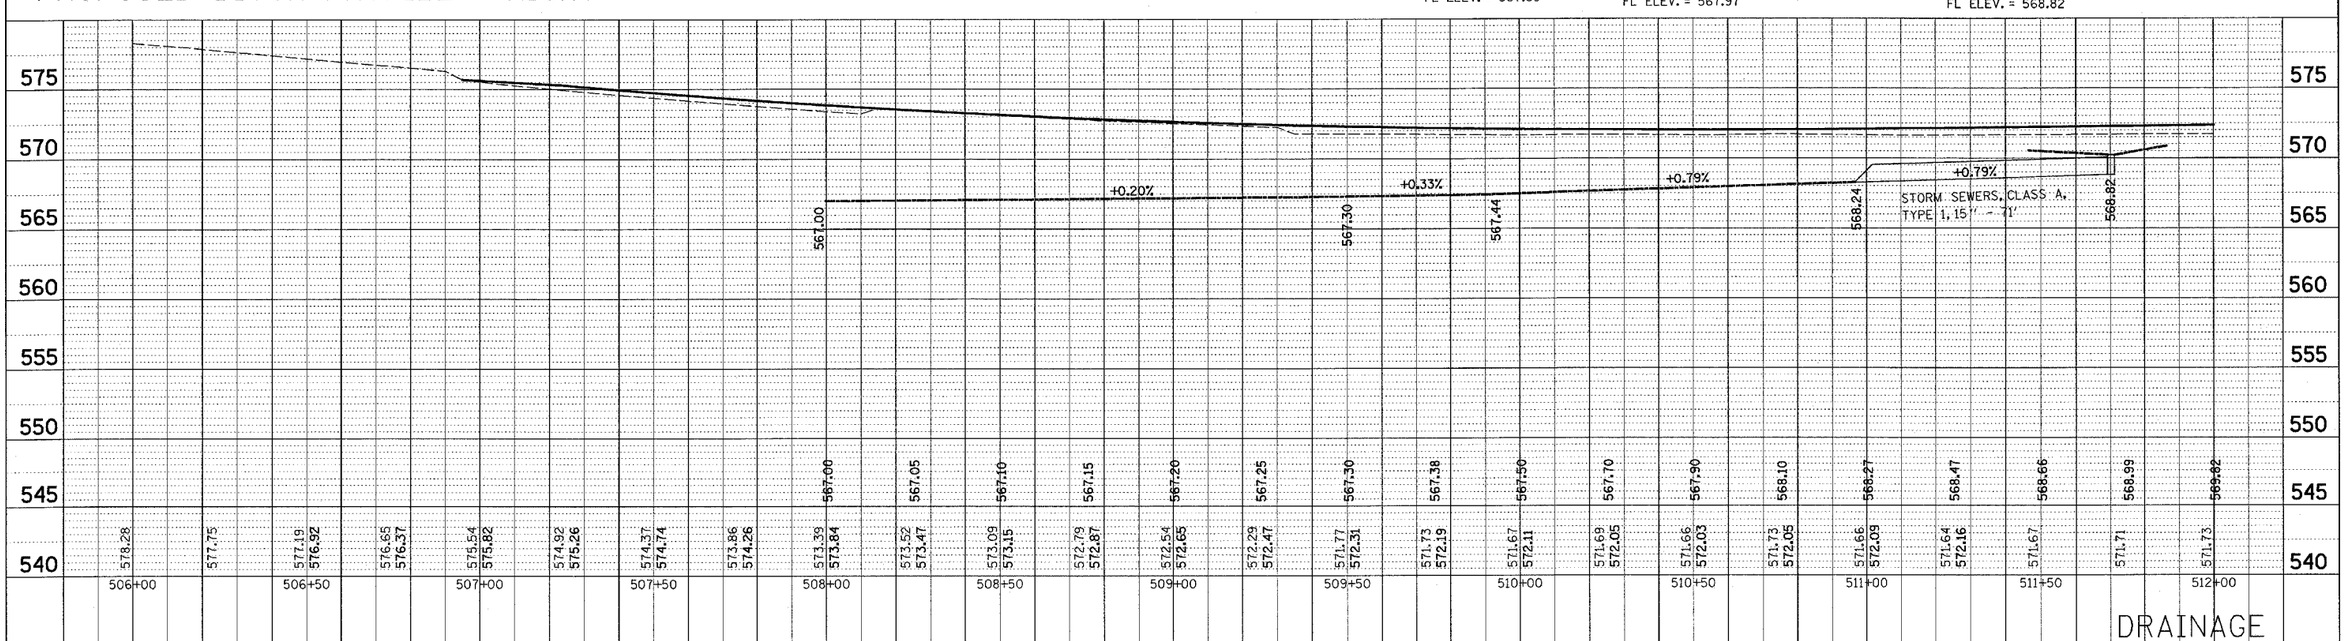

DRAINAGE

PLOT DATE: Thursday December 02, 2004 @ 1:11:51 PM