FAP ROUTE	SECTION	COUNTY	TOTAL SHEETS	SHEET NO
586	60R-2,37R-1	MADISON	502	99
STA. 548+00	TO STA. 554+00			
CONTRACT NO. 76301				

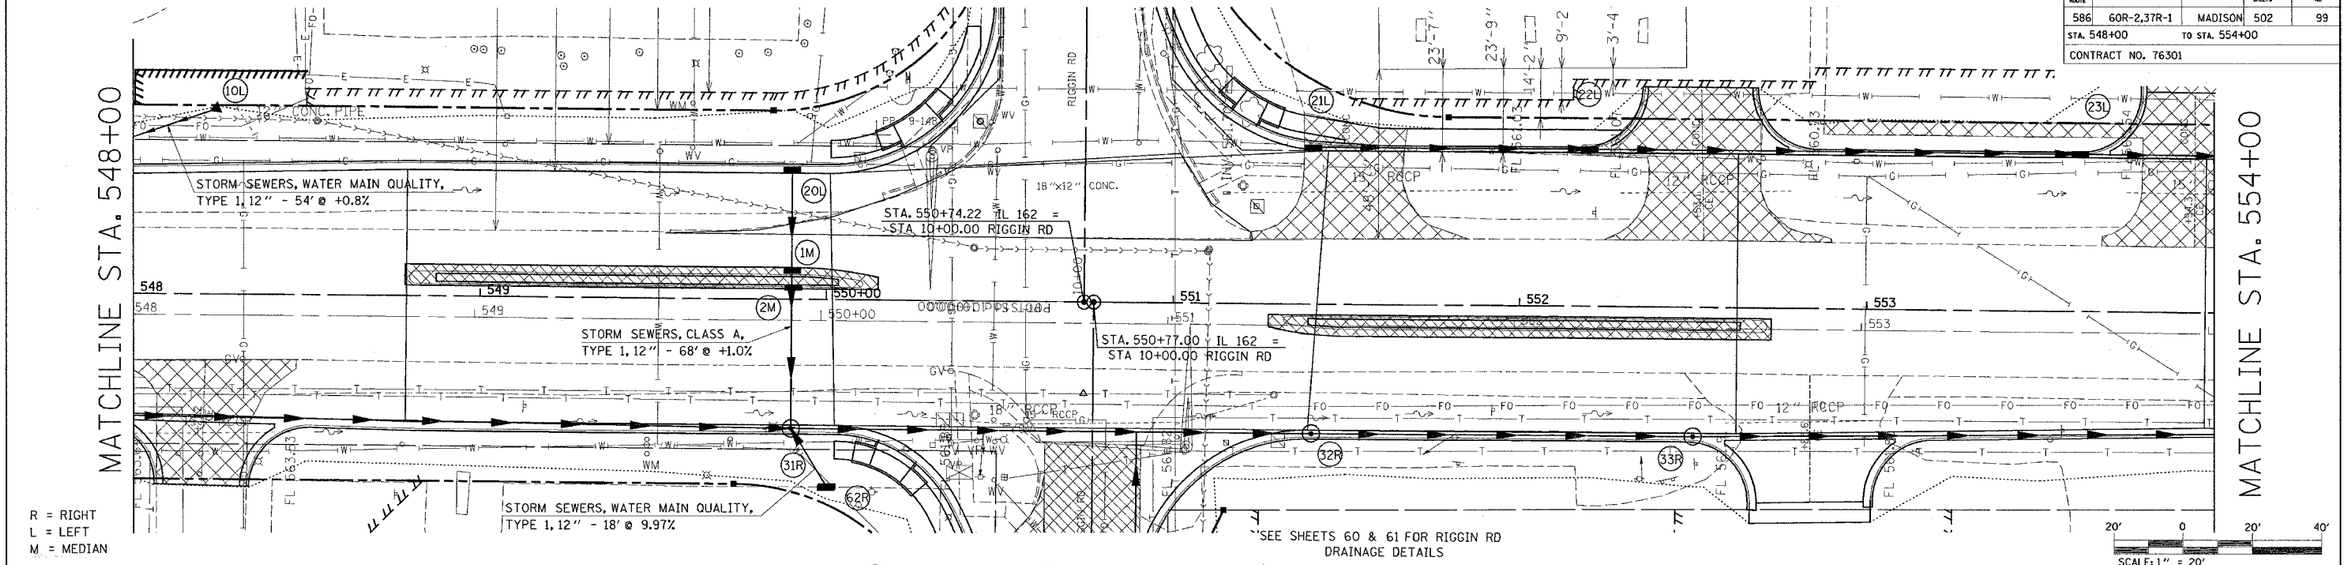

PLAN — SURVEYED / PLOTTED / NOTE BOOK / NO. / BY / DATE / PLOT CHECKED / PLT OF WAY CHECKED / BAR TILE NAME

PROPOSED STORM SEWER PROFILE - LEFT

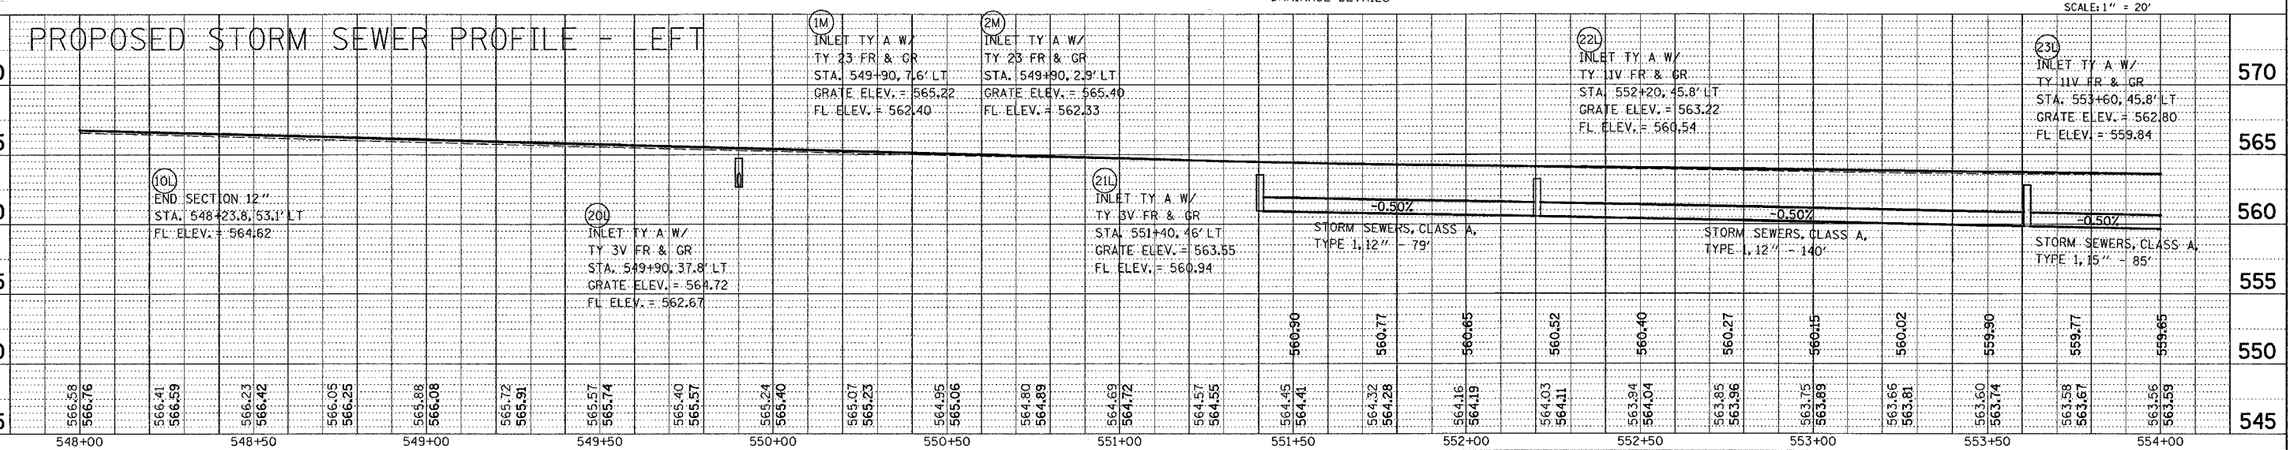

PROPOSED STORM SEWER PROFILE - RIGHT

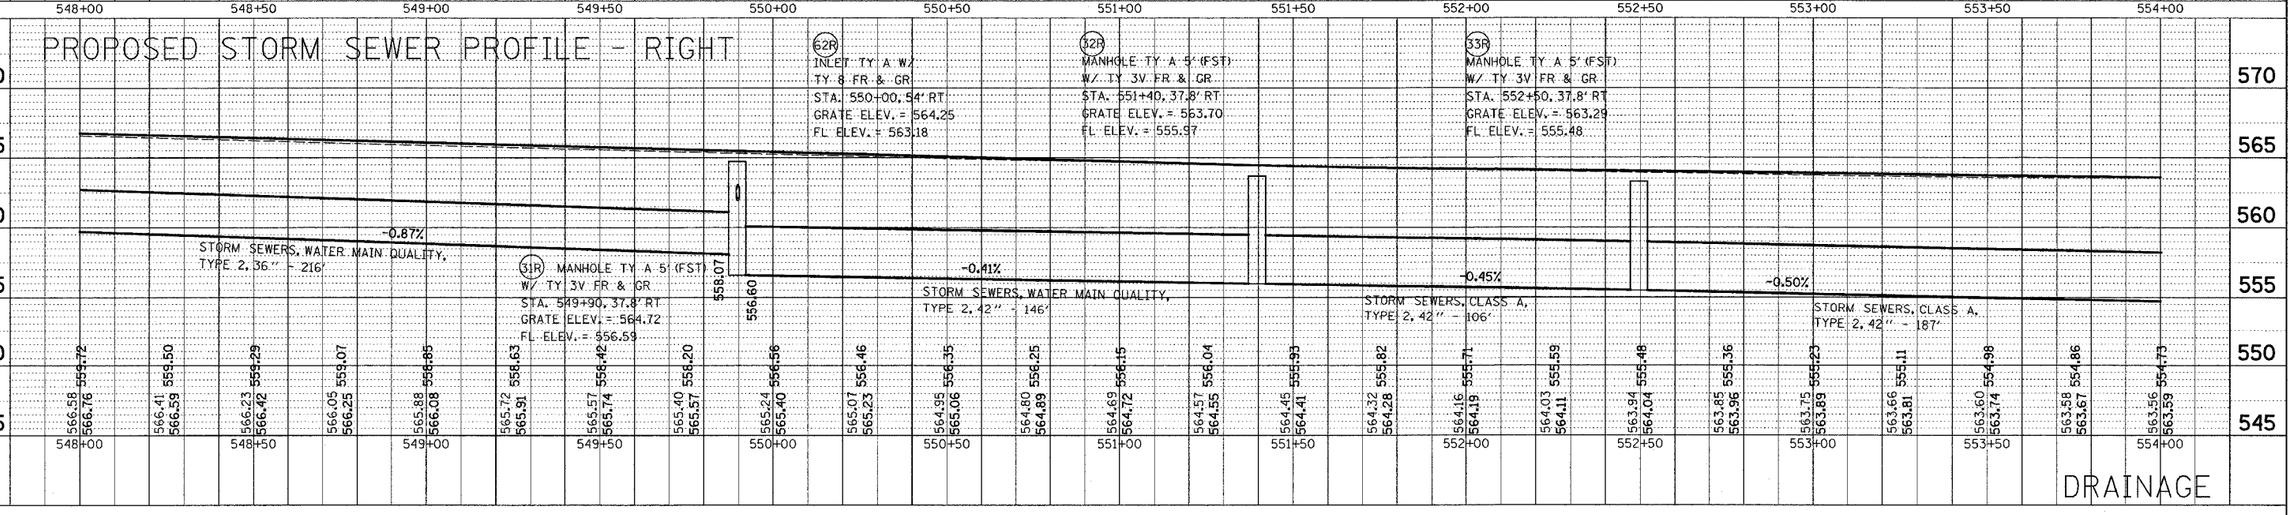

DRAINAGE

PROFILE — SURVEYED / PLOTTED / NOTE BOOK / NO. / BY / DATE / PLOT CHECKED / BAR TILE NAME / STRUCTURE MOVING CURVE

12/1/2004
*DATE*TIME*
c:\projects\vef69999\plan\pln0650.dgn LVI=54.56-63
C:\projects\vef\stage2\tb_pln_1.dgn LVI=63
C:\projects\vef\rt_162_2.dgn LVI=63
C:\projects\vef\rt_162_2a.dgn LVI=63
C:\projects\vef\rt_162_2b.dgn LVI=63
C:\projects\vef\rt_162_2c.dgn LVI=63
C:\projects\vef\rt_162_2d.dgn LVI=63
C:\projects\vef\rt_162_2e.dgn LVI=63
C:\projects\vef\utilities\wdot.dgn LVI=2,3,23,42-46,60,66,68xx

PLOT DATE: Wednesday December 01, 2004 @ 9:57:56 AM