FAP RTE.	SECTION	COUNTY	TOTAL SHEETS	SHEET NO.
586	60R-2, 37R-1	MADISON	502	117
STA. 674+00		TO STA. 680+00		
CONTRACT NO.: 76301				

PLAN
SURVEYED
PLOTTED
ALIGNMENT CHECKED
PT. OF BEG.
NOTE BOOK
NO.
DATE
BY

LOCATION 5

STA. 674+69.09 (NO SKEW)
PROPOSED 3' X2' X 48' PRECAST RCBC
WITH PRECAST CONC. BOX END SECTION
USFL 522.91 - 27.82' LT.
DSFL 521.68 - 31.89' RT.
MINIMUM FILL < 2'
AASHTO M 273

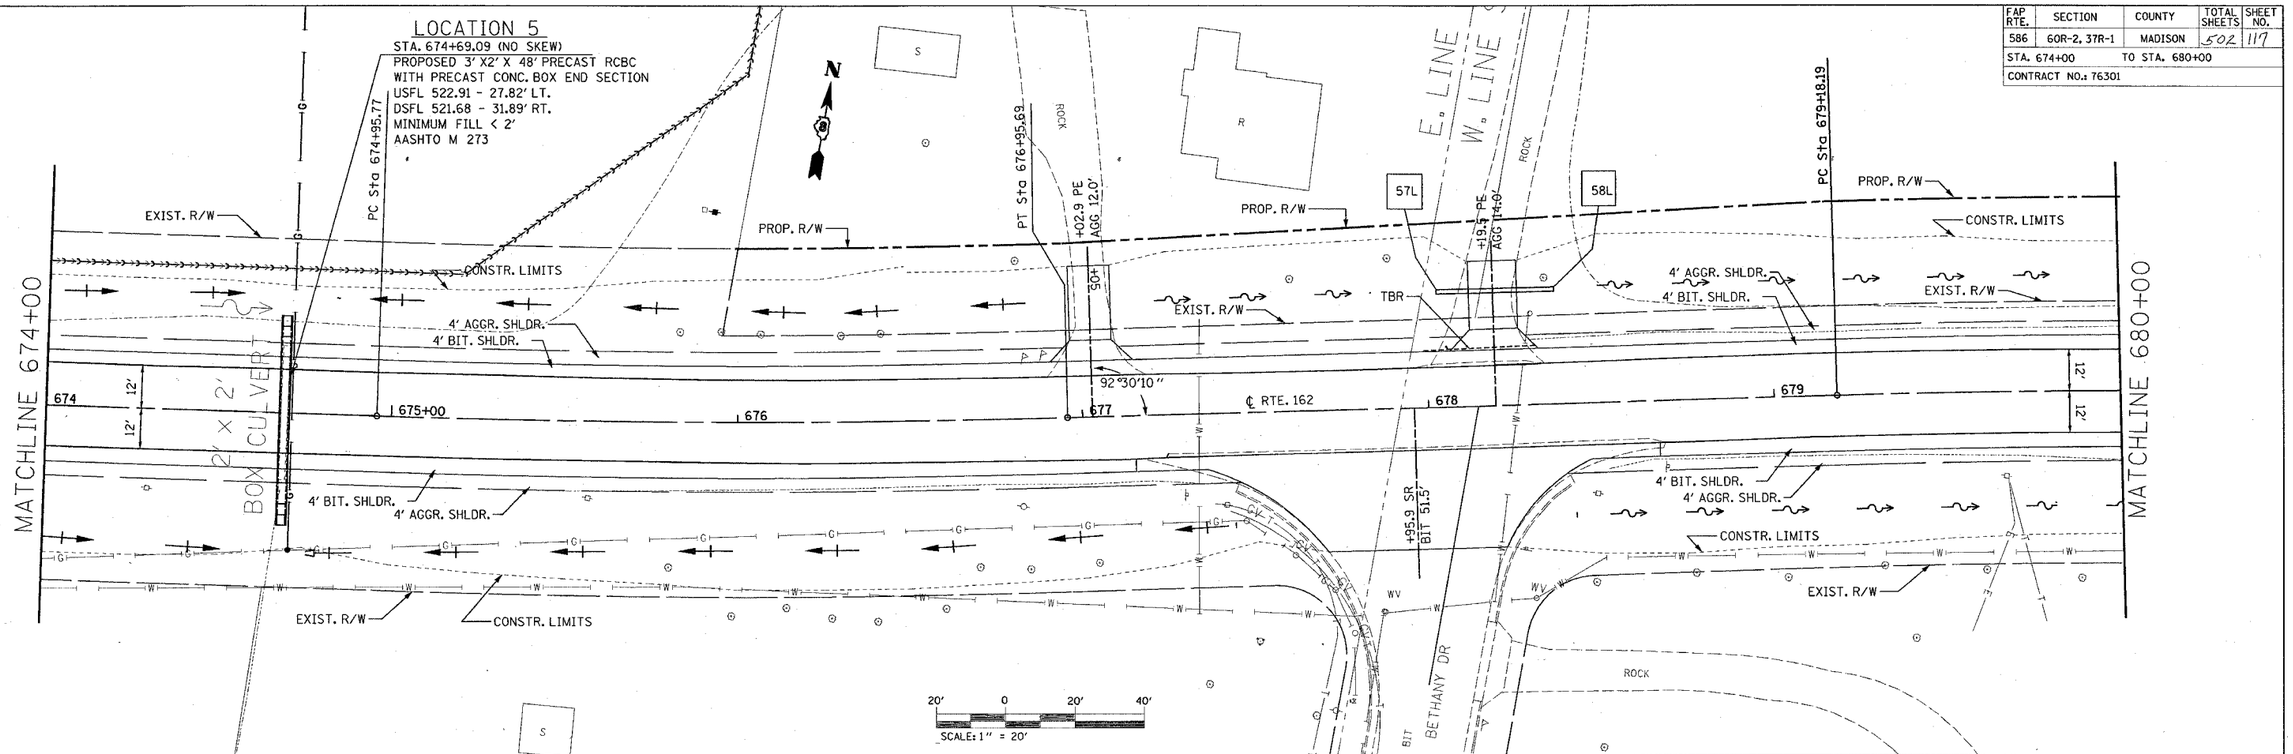

☐ END SECTIONS

NO.	STATION	OFFSET	END SEC. 12"	END SEC. 15"	U.S. ELEV.	D.S. ELEV.
57L	678+03.1	33.0' LT.		1	521.89	
58L	678+37.1	32.8' LT.		1		521.40

PIPE CULVERTS

NO.	PIPE CULVERT CLASS D, T-1 12"	PIPE CULVERT CLASS D, T-1 15"	GRADE
57L-58L		34'	-1.62%

PROFILE
SURVEYED
PLOTTED
GRADES CHECKED
FINAL NOTED
STRUCTURE NO.
NOTE BOOK
NO.
DATE
BY

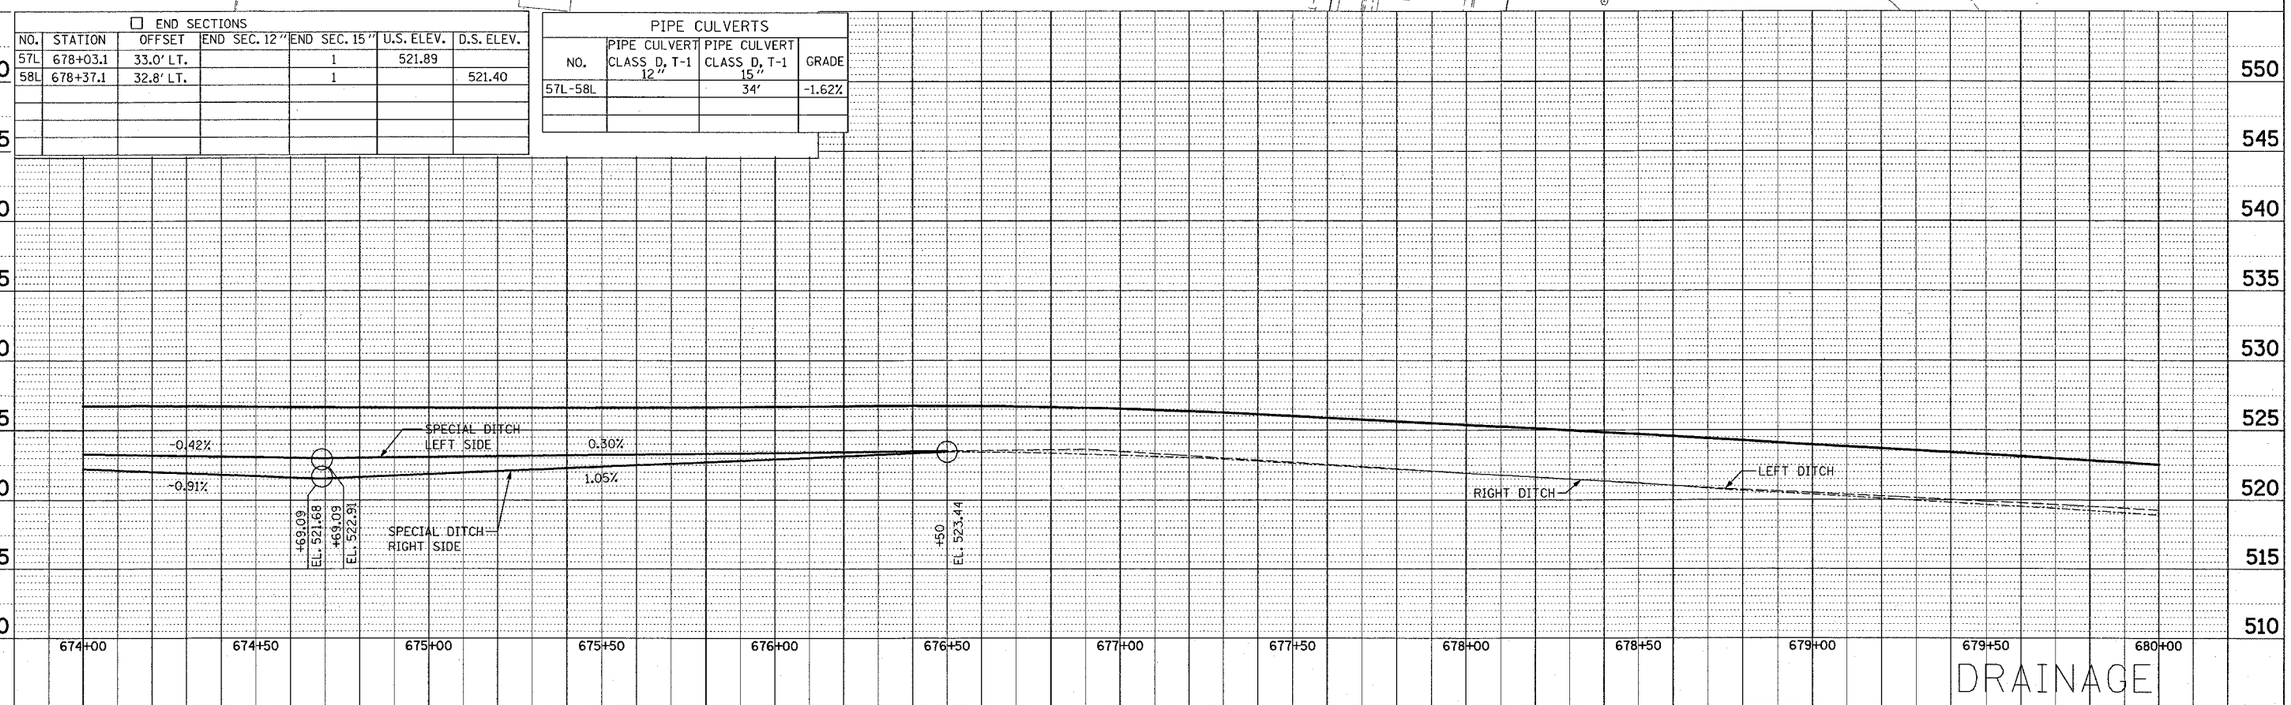

DRAINAGE