FAP RTE.	SECTION	COUNTY	TOTAL SHEETS	SHEET NO.
586	60R-2, 37R-1	MADISON	502	119

STA. 686+00 TO STA. 692+00

CONTRACT NO.: 76301

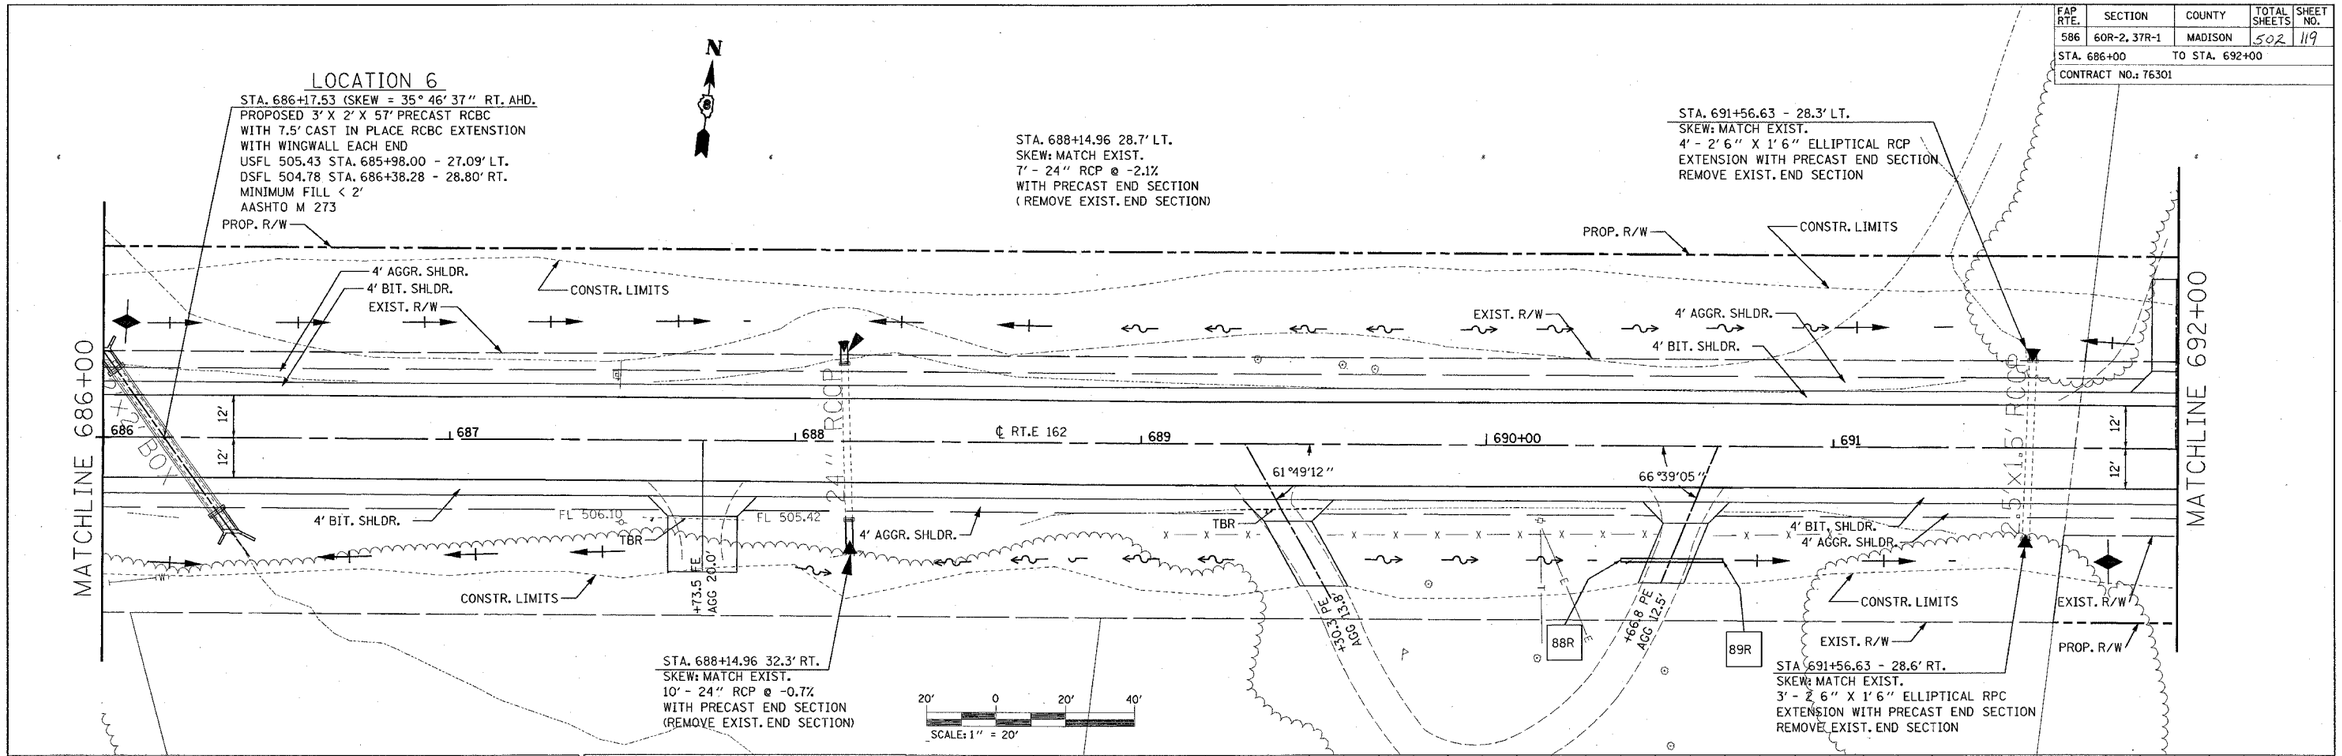

☐ END SECTIONS						
NO.	STATION	OFFSET	END SEC. 12"	END SEC. 18"	U.S. ELEV.	D.S. ELEV.
88R	690+39.0	32.9' RT.	1		504.85	
89R	690+68.3	32.9' RT.	1			504.57

PIPE CULVERTS			
NO.	PIPE CULVERT CLASS D, T-1 12"	PIPE CULVERT CLASS D, T-1 18"	GRADE
88R-89R	29'		-0.97%

PLAN — NOTE BOOK NO. — SURVEYED — PLOTTED — ALIGNMENT CHECKED — RT. OF WAY CHECKED — CADD FILE NAME — BY — DATE

PROFILE — NOTE BOOK NO. — SURVEYED — PLOTTED — GRADES CHECKED — B.M. NOTED — STRUCTURE NOTATNS CHKD — BY — DATE