FAP ROUTE	SECTION	COUNTY	TOTAL SHEETS	SHEET NO.
586	60R-2, 37R-1	MADISON	502	142
STA. 566+00		TO STA. 572+00		
EXISTING CONDITIONS:	76301			

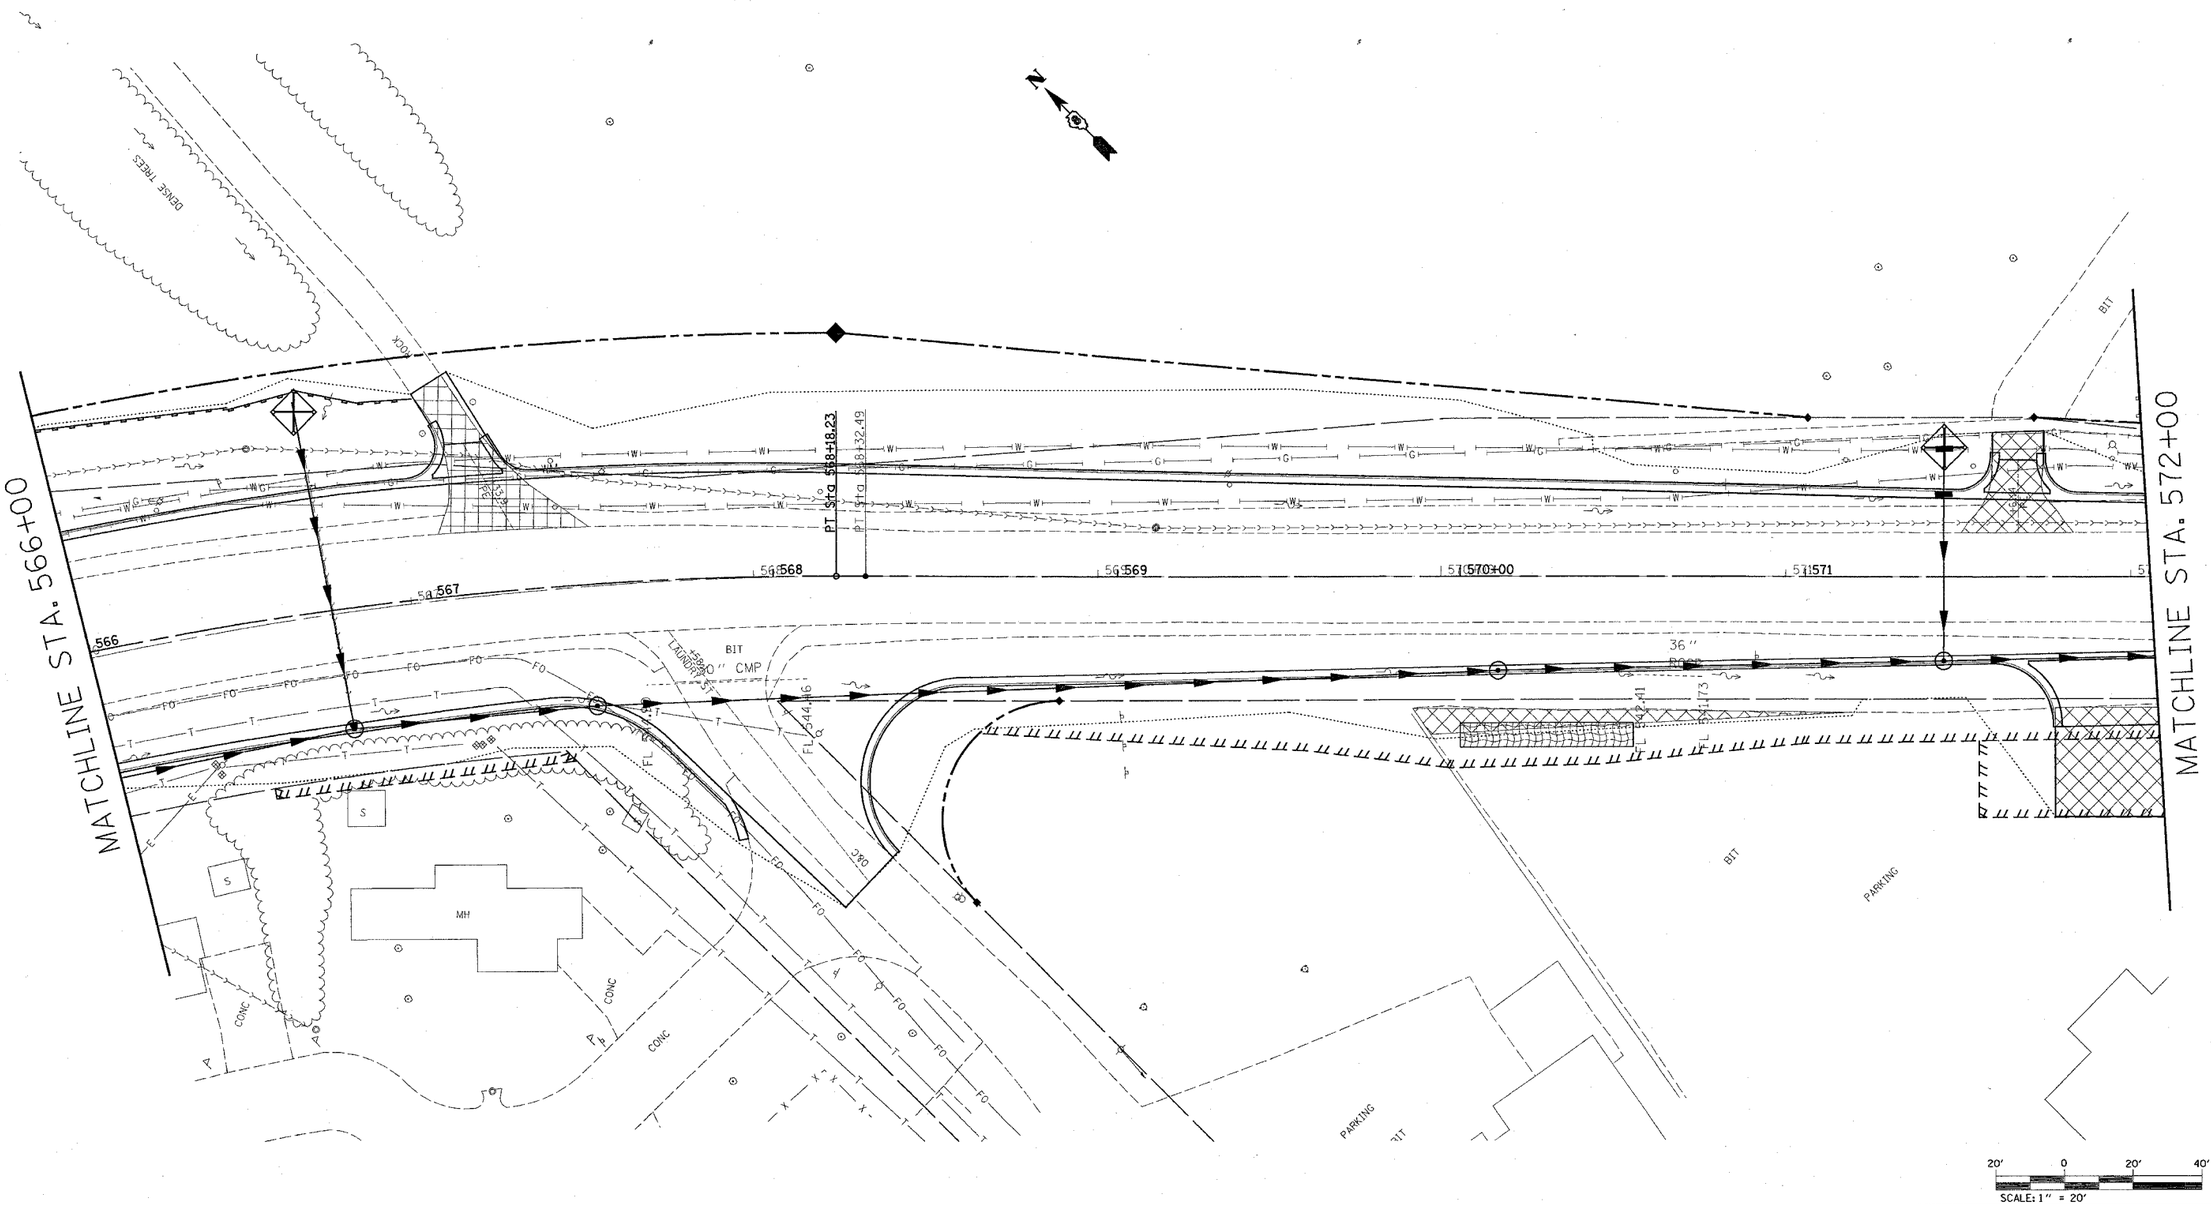

REVISIONS	
NAME	DATE

ILLINOIS DEPARTMENT OF TRANSPORTATION

STORM WATER POLLUTION PREVENTION PLAN

FAP ROUTE 586
SECTION 60R-2, 37R-1
MADISON COUNTY

DRAWN BY:

PLOT DATE: Friday July 02, 2004 @ 8:30:57 AM

PLAN		BY	DATE
NOTE BOOK NO.	SURVEYED		
	PLOTTED		
	ALIGNMENT CHECKED		
	R/L OF WAY CHECKED		
	CADD FILE NAME		

7/2/2004
Friday July 02, 2004 @ 8:30:57 AM
c:\program files\bentley\microstation\bin\msjrnl.exe LY41-53
c:\projects\vel\k98hb\vol1-k98hb.dgn LY41-53
C:\projects\vel\k236cvd01.ref LY:26,23,46-47,50,52,5--,J
C:\projects\vel\k\kpp0010.dgn LY:2-6,8,12,14-18,20,22,24-29,37-40,42-48,50-55,57-59
C:\projects\vel\k\kpp0020.dgn LY:2-6,8,12,14-18,20,22,24-29,37-40,42-48,50-55,57-59
C:\projects\vel\k\kpp0030.dgn LY:2-6,8,12,14-18,20,22,24-29,37-40,42-48,50-55,57-59
C:\projects\vel\v\L182.2cd.dgn LY:2-6,8,12,14-18,20,22,24-29,37-40,42-48,50-55,57-59
C:\projects\vel\k236cdv01.ref LY:22,J
C:\projects\vel\utilities\prtmm.dgn LY:2-5,8,12,14-18,20,22,24-29,37-40,42-48,50-55,57-59