FAP ROUTE	SECTION	COUNTY	TOTAL SHEETS	SHEET NO
586	60R-2,37R-1	MADISON	502	215
STA. 506+00		TO STA. 518+00		
EXISTING CONDITIONS:	76301			

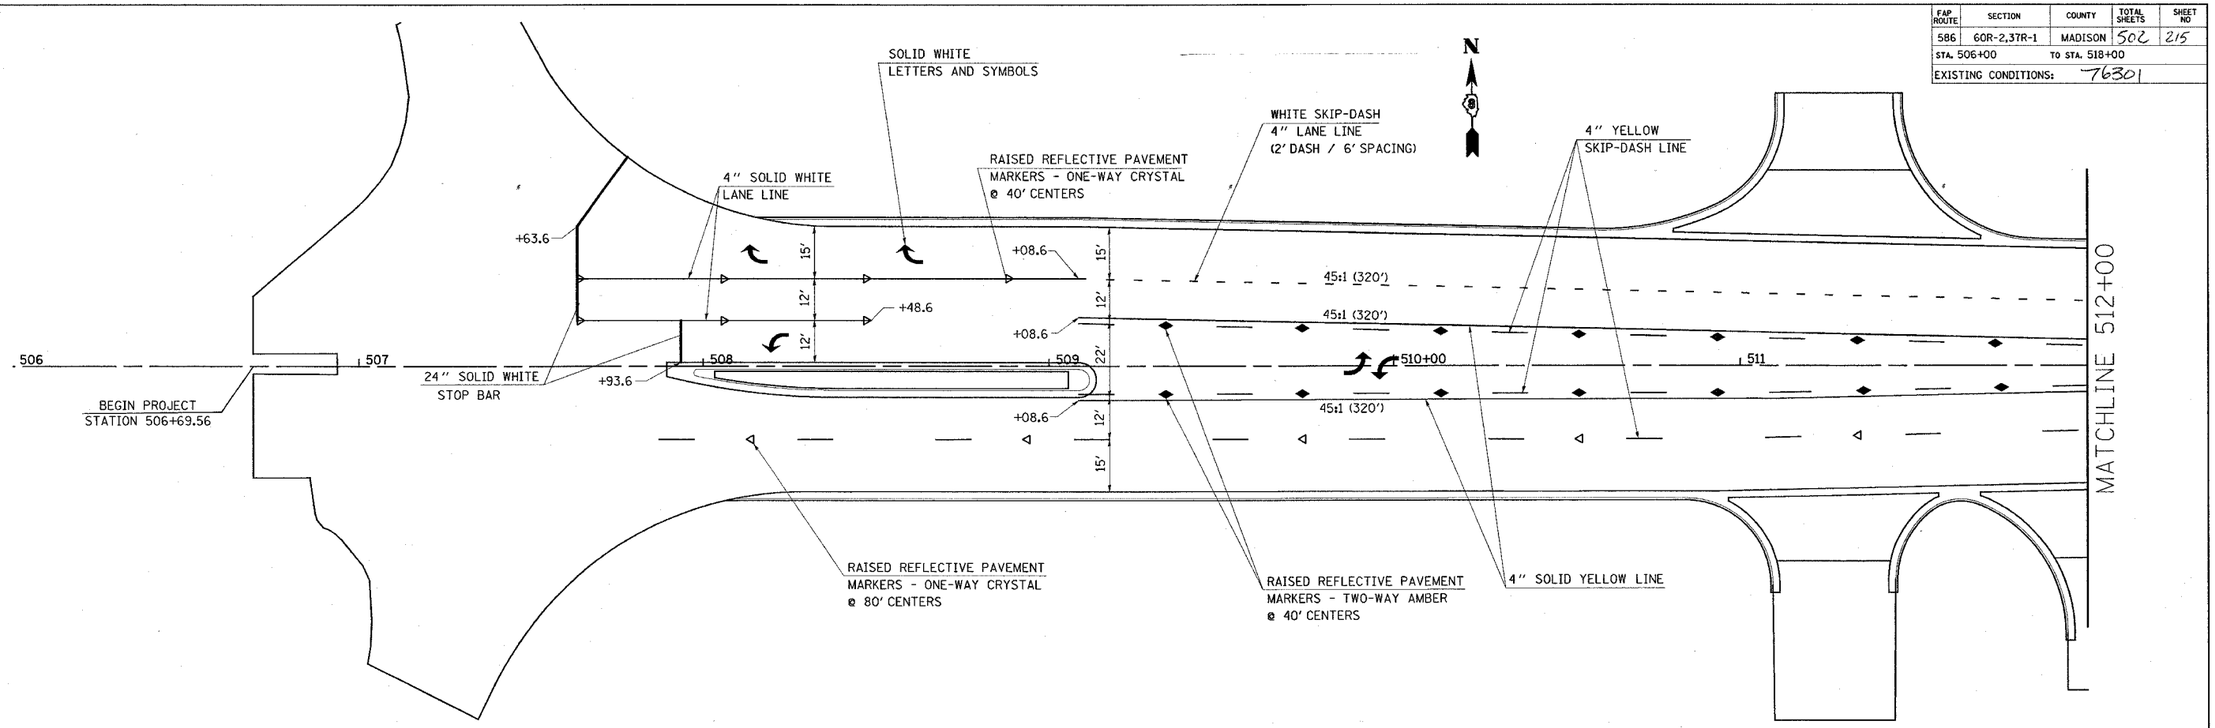

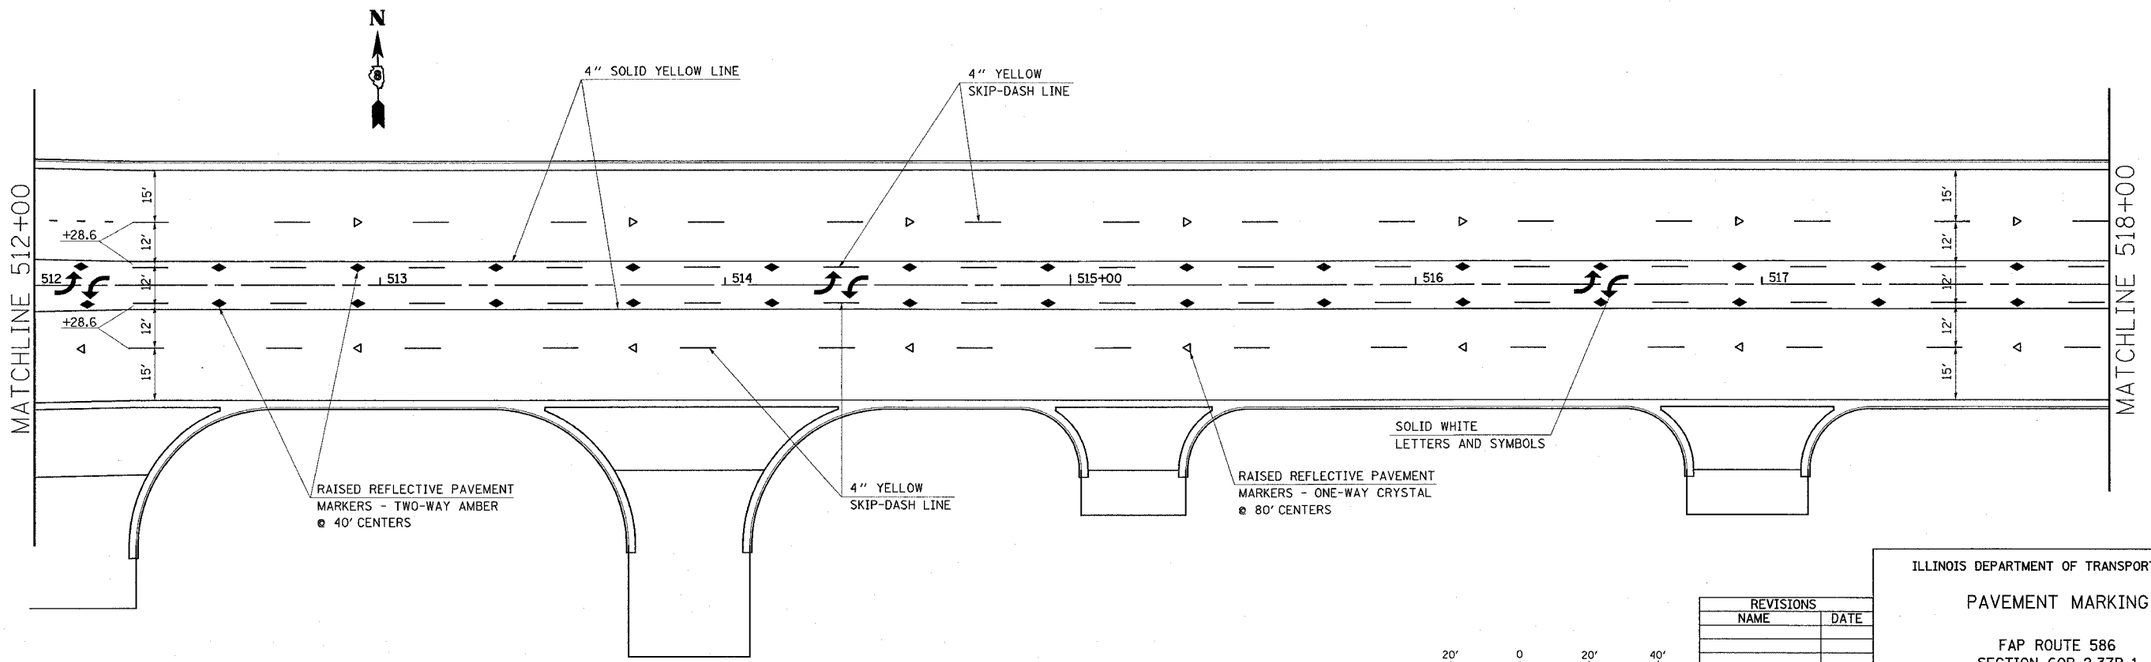

20' 0 20' 40'
SCALE: 1" = 20'

REVISIONS	
NAME	DATE

ILLINOIS DEPARTMENT OF TRANSPORTATION

PAVEMENT MARKING

FAP ROUTE 586
SECTION 60R-2,37R-1
MADISON COUNTY

DRAWN BY:

PLOT DATE: Friday July 02, 2004 @ 9:38:54 AM

PLAN
SURVEYED
PLOTTED
NOTE BOOK
NO.
ALIGNMENT CHECKED
PLAN CHECKED
CADD FILE NAME
BY
DATE

7/2/2004
Friday July 02, 2004 @ 9:38:54 AM
c:\projects\ved8999\plan\pvmk038e.dgn LV:1,28,38^1,43:63
c:\projects\ved8999\plan\pvmk038e.dgn LV:2,7,9,20,24,29,38-39,42,46-48,58
C:\projects\ved8999\plan\pvmk038e.dgn LV:2,7,9,20,24,29,38-39,42,46-48,58
C:\projects\ved\28ebx01.ref LV:2,7,9,20,24,29,38-39,42,46-48,58
C:\projects\ved\28ebx01.ref LV:2,7,9,20,24,29,38-39,42,46-48,58
C:\projects\ved\affileproj\pvmk.dgn LV:2,7,9,20,24,29,38-39,42,46-48,58
C:\projects\ved\affileproj\pvmk.dgn LV:2,7,9,20,24,29,38-39,42,46-48,58
C:\projects\ved\28ebx01.ref LV:2,7,9,20,24,29,38-39,42,46-48,58