| FAP ROUTE | SECTION | COUNTY | TOTAL SHEETS | SHEET NO |
|---|---|---|---|---|
| 586 | 60R-2,37R-1 | MADISON | 502 | 218 |
| STA. 542+00 | TO STA. 554+00 | | | |
| EXISTING CONDITIONS: | 76301 | | | |

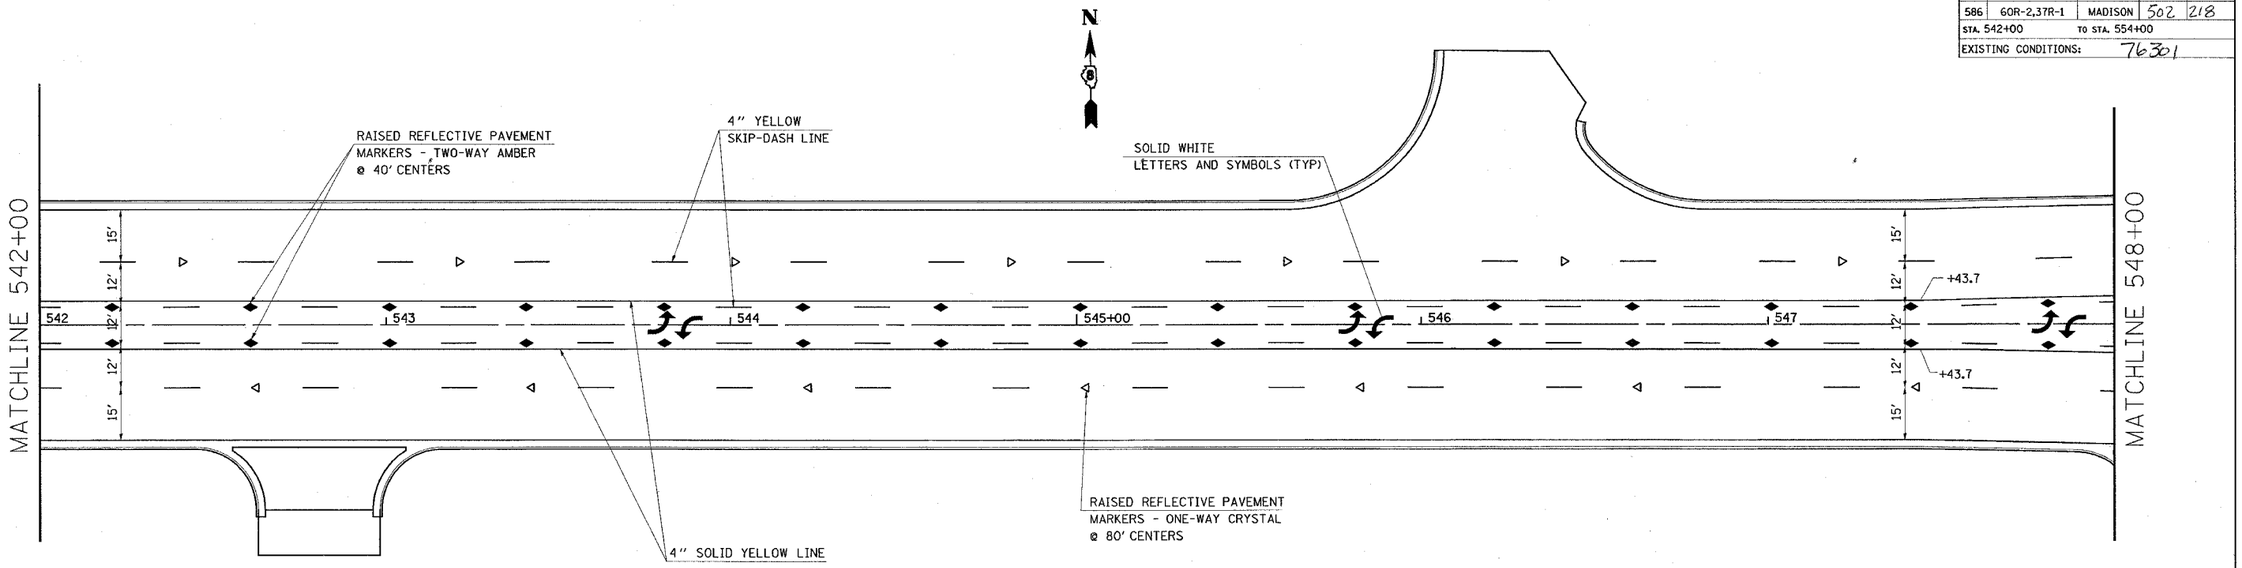


| REVISIONS | |
|---|---|
| NAME | DATE |
| | |
| | |
| | |
| | |
| | |
| | |
| | |

ILLINOIS DEPARTMENT OF TRANSPORTATION

PAVEMENT MARKING

FAP ROUTE 586
SECTION 60R-2,37R-1
MADISON COUNTY

DRAWN BY:

PLOT DATE: Friday July 02, 2004 @ 9:38:53 AM

PLAN
SURVEYED
DESIGNED
ALIGNMENT CHECKED
R.O.W. MAP CHECKED
CADD FILE NAME
NOTE BOOK
NO.
BY
DATE

7/2/2004
Friday, July 02, 2004 @ 9:38:53 AM
c:\projects\var\1sgo085u.dgn LV=1-28,30-31,43-63
c:\projects\var\1sgo085u.dgn LV=2,7,20,24,29,38 12,46-48,58
c:\projects\var\1sgo085u.dgn LV=2,7,20,24,29,38 12,46-48,58
c:\projects\var\236bb01ref LV=2,7,20,24,29,38,39,42,46-48,58
c:\projects\var\1sgo085u.dgn LV=2,7,20,24,29,38,39,42,46-48,58
c:\projects\var\236bb01ref LV=2,7,20,24,29,38,39,42,46-48,58
c:\projects\var\1sgo085u.dgn LV=2,7,20,24,29,38,39,42,46-48,58
c:\projects\var\236bb01ref LV=2,7,20,24,29,38,39,42,46-48,58