F.A. RTE.	SECTION	COUNTY	TOTAL SHEETS	SHEET NO.
586	60R-2, 37R-1	MADISON	502	406
STA.	TO STA.			
CONTRACT NO. 76301				

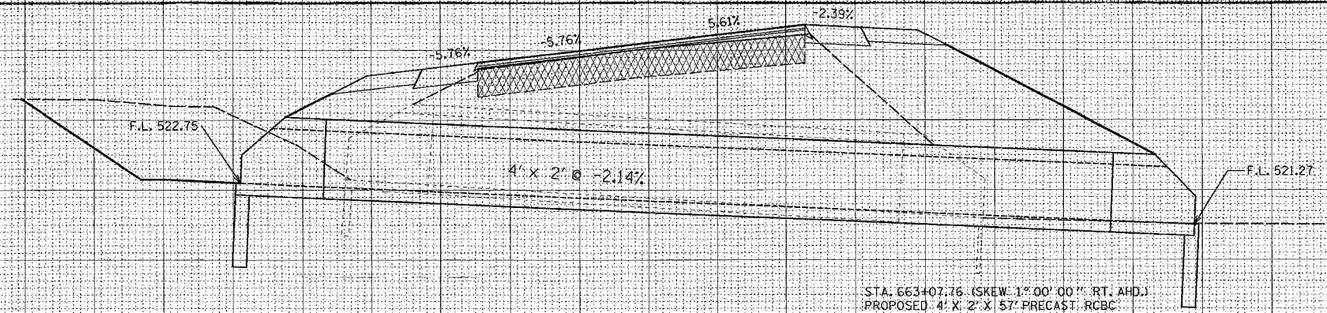

STA. 663+07.76 (SKEW 1° 00' 00" RT. AHD.)
PROPOSED 4' X 2' X 57' PRECAST RCBC
WITH PRECAST CONC. BOX END SECTION
USFL 522.75 STA. 663+07.20 - 29.40' LT.
DSFL 521.27 STA. 633+08.45 - 39.50' RT.
MINIMUM FRLC < 2'
AASHTO M 273

F 101.2
C 20.7
663+07.76

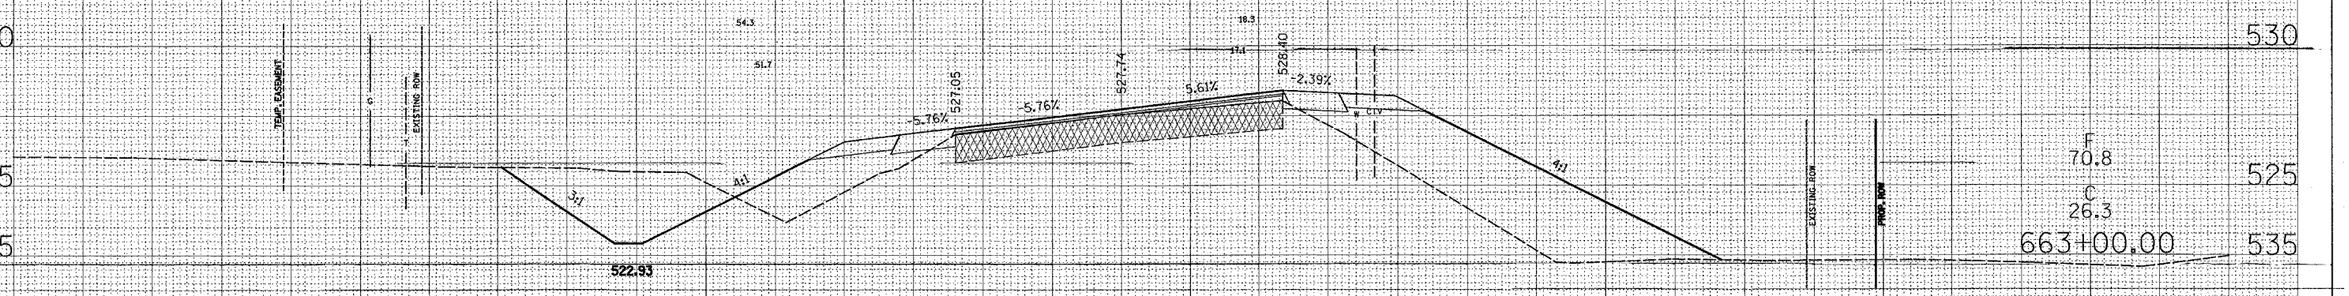

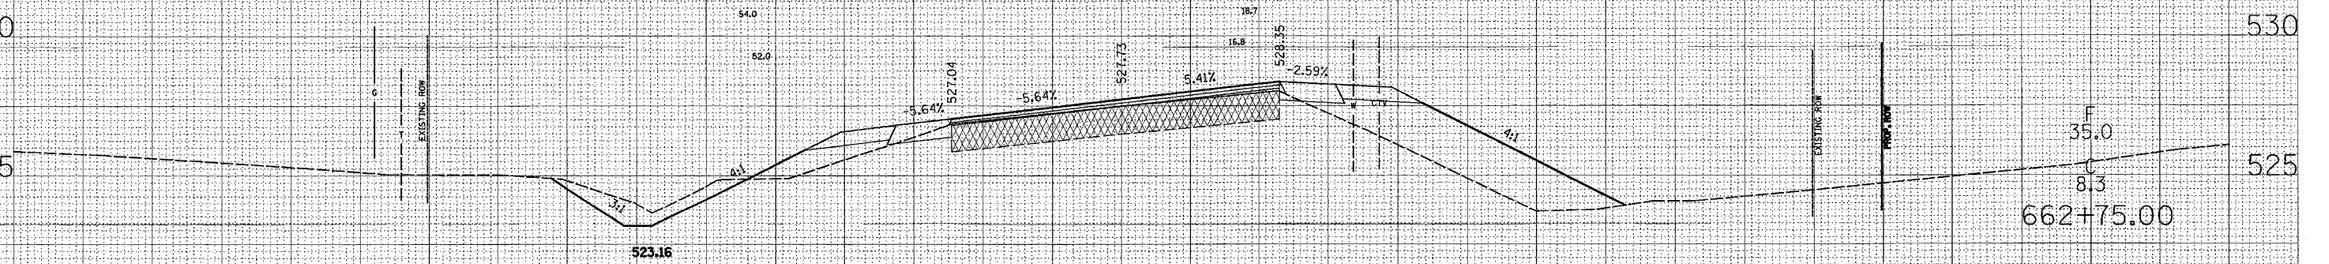

FINAL SURVEY	BY	DATE
NOTE BOOK	SURVEYED	
NO.	PLOTTED	
	TEMPLATE	
	AREAS	
	AREAS CHECKED	

ORIGINAL SURVEY	BY	DATE
NOTE BOOK	SURVEYED	
NO.	PLOTTED	
	TEMPLATE	
	AREAS	
	AREAS CHECKED	