F.A. RTE.	SECTION	COUNTY	TOTAL SHEETS	SHEET NO.
586	60R-2, 37R-1	MADISON	502	457
STA.	TO STA.			
CONTRACT NO. 76301				
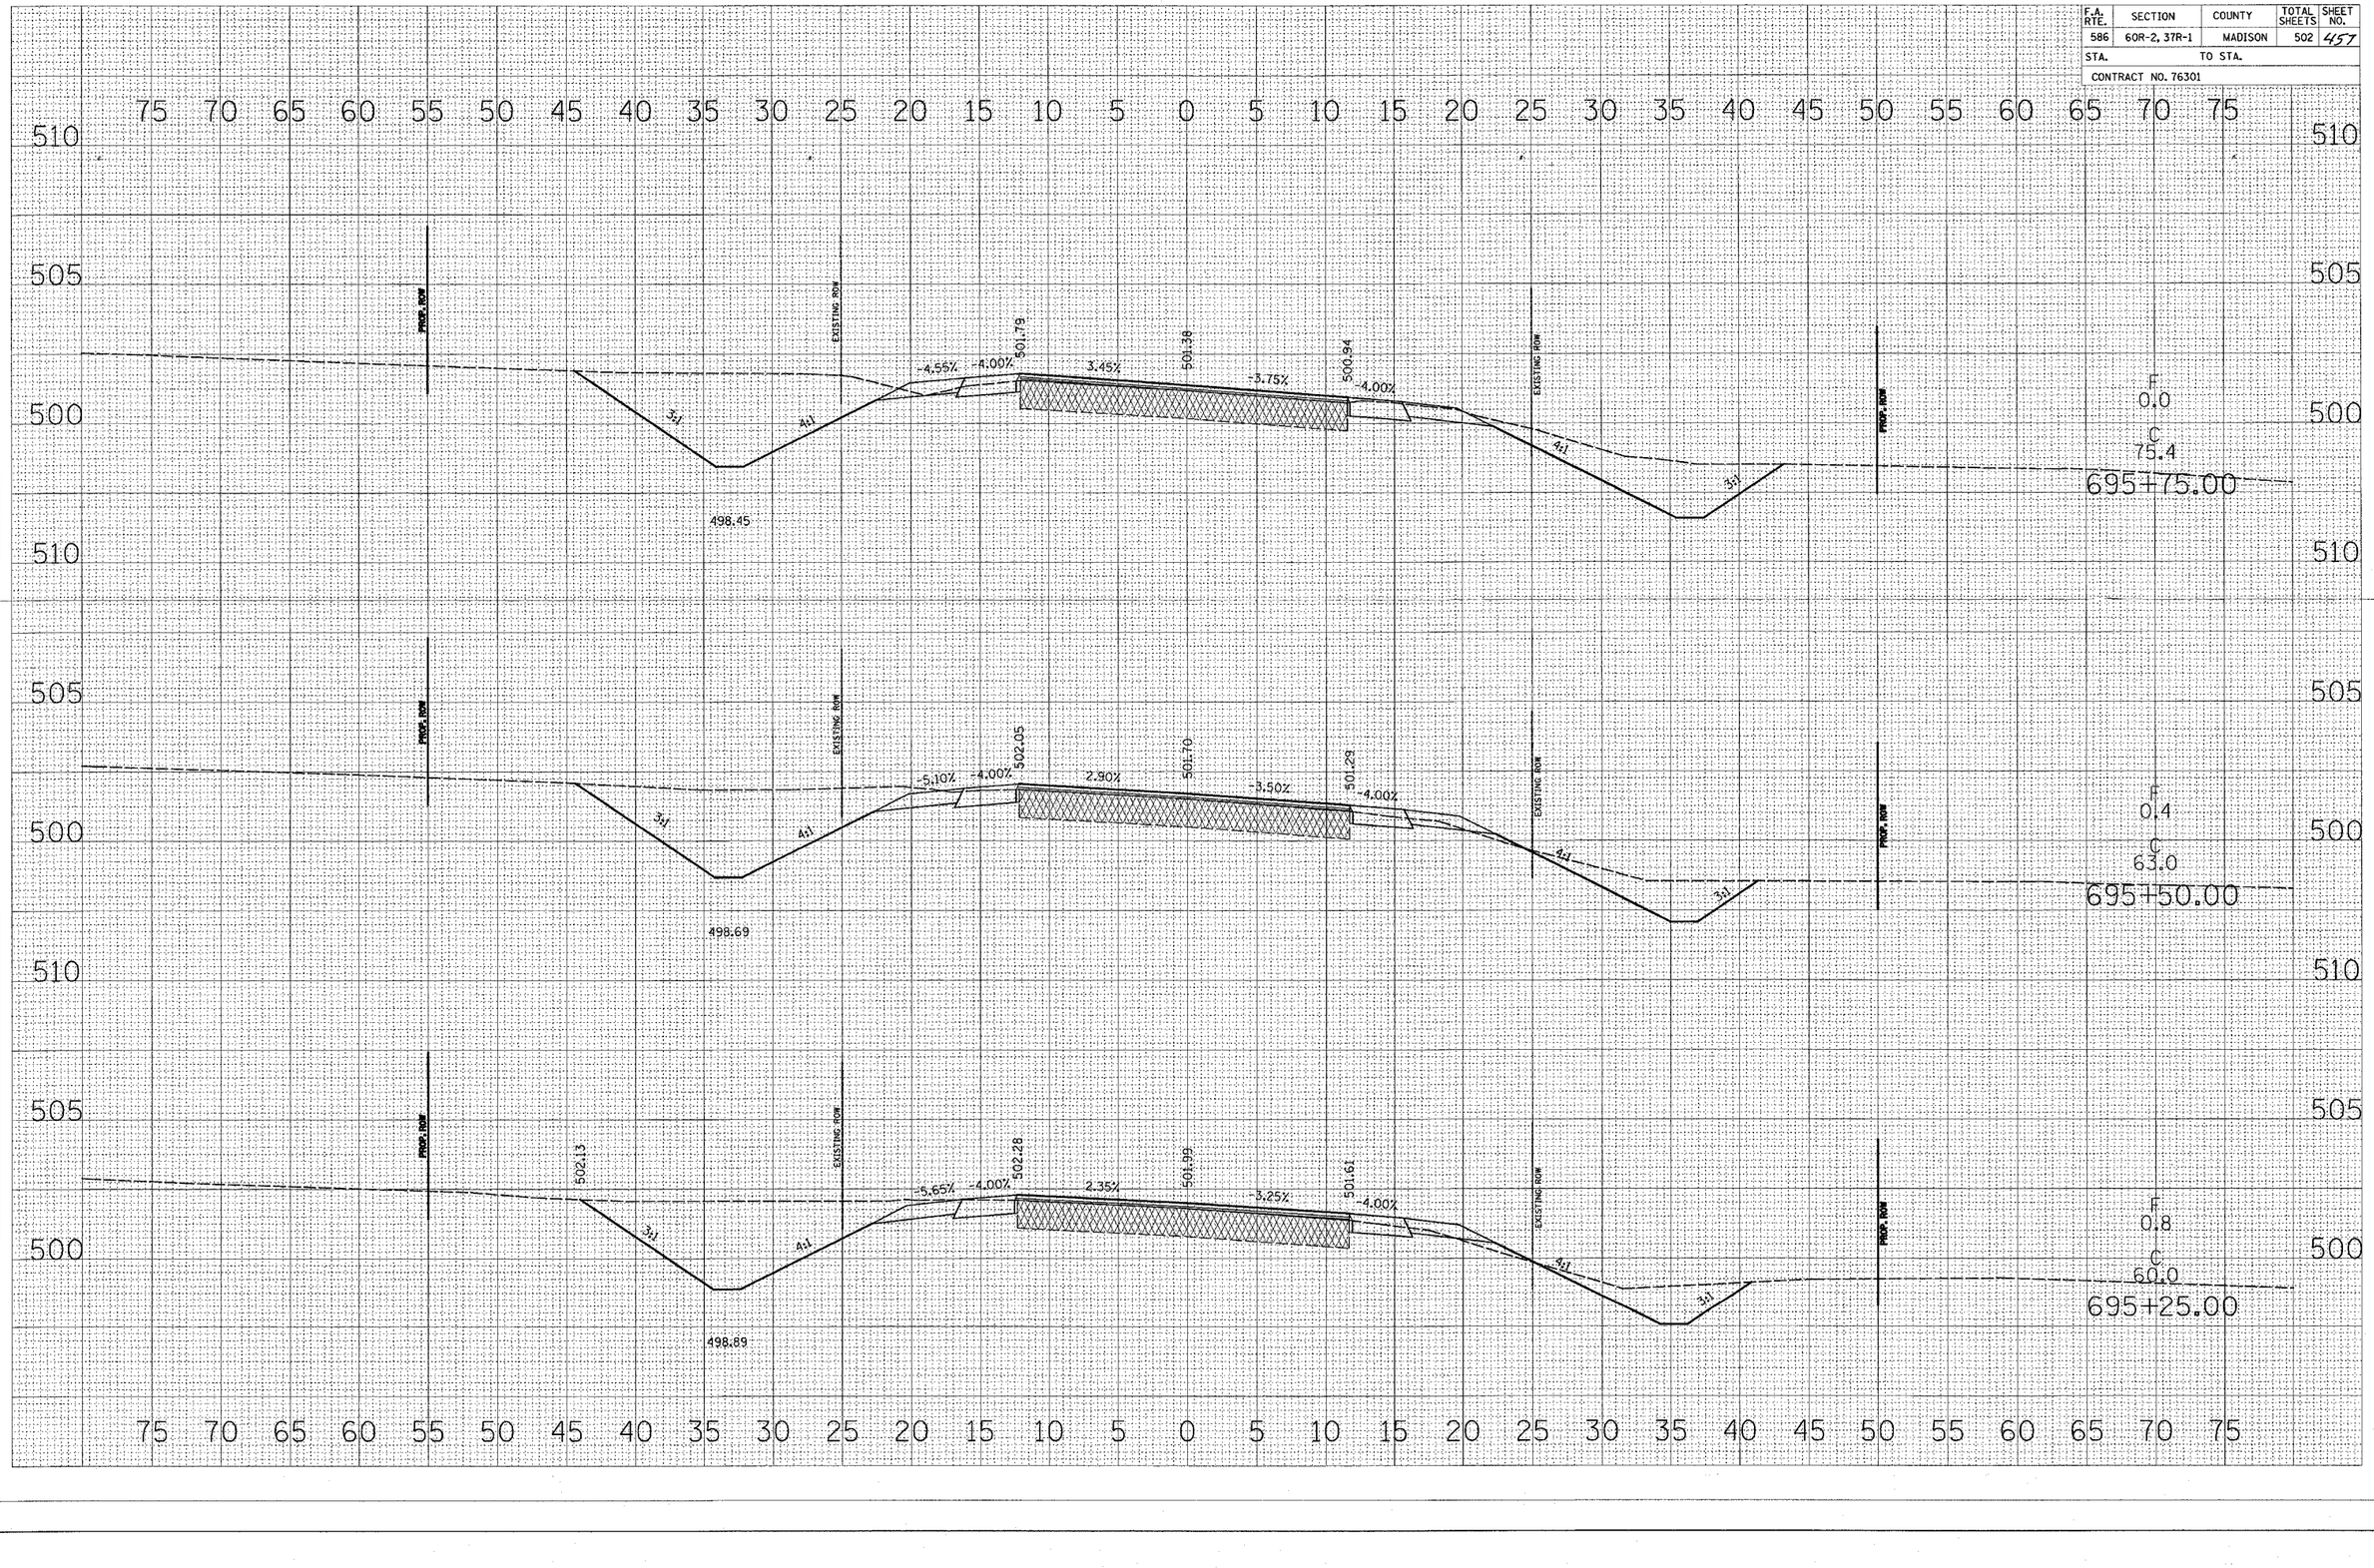
FINAL SURVEY	ORIGINAL SURVEY		BY	DATE
		SURVEYED		
		PLOTTED		
NOTE BOOK		TEMPLATE		
NO.		AREAS		
		AREAS CHECKED