FAP ROUTE	SECTION	COUNTY	TOTAL SHEETS	SHEET NO
255	60-8-1TS	MADISON	11	5
STA. 222+00		TO STA. 228+00		
CONTRACT NO.: 76799				

FULL-ACTUATED CONTROLLER AND
TYPE IV CABINET W/ TRANSCEIVER

PROPOSED SEQUENCE OF OPERATION								
PHASE	1	2	3	4	5	6	7	8
MOVEMENT	↰	←	NOT	NOT	NOT	→	NOT	↓
CONCURRENT MOVEMENT PERMITTED	6	6	USED	USED	USED	1 OR 2	USED	NONE

PHASE DESIGNATION
DIAGRAM

PROPOSED TRAFFIC
SIGNAL FACES

R10-12
24" x 30"

DETAIL C
NOT TO SCALE

STREET NAME SIGN
DETAIL B
NOT TO SCALE

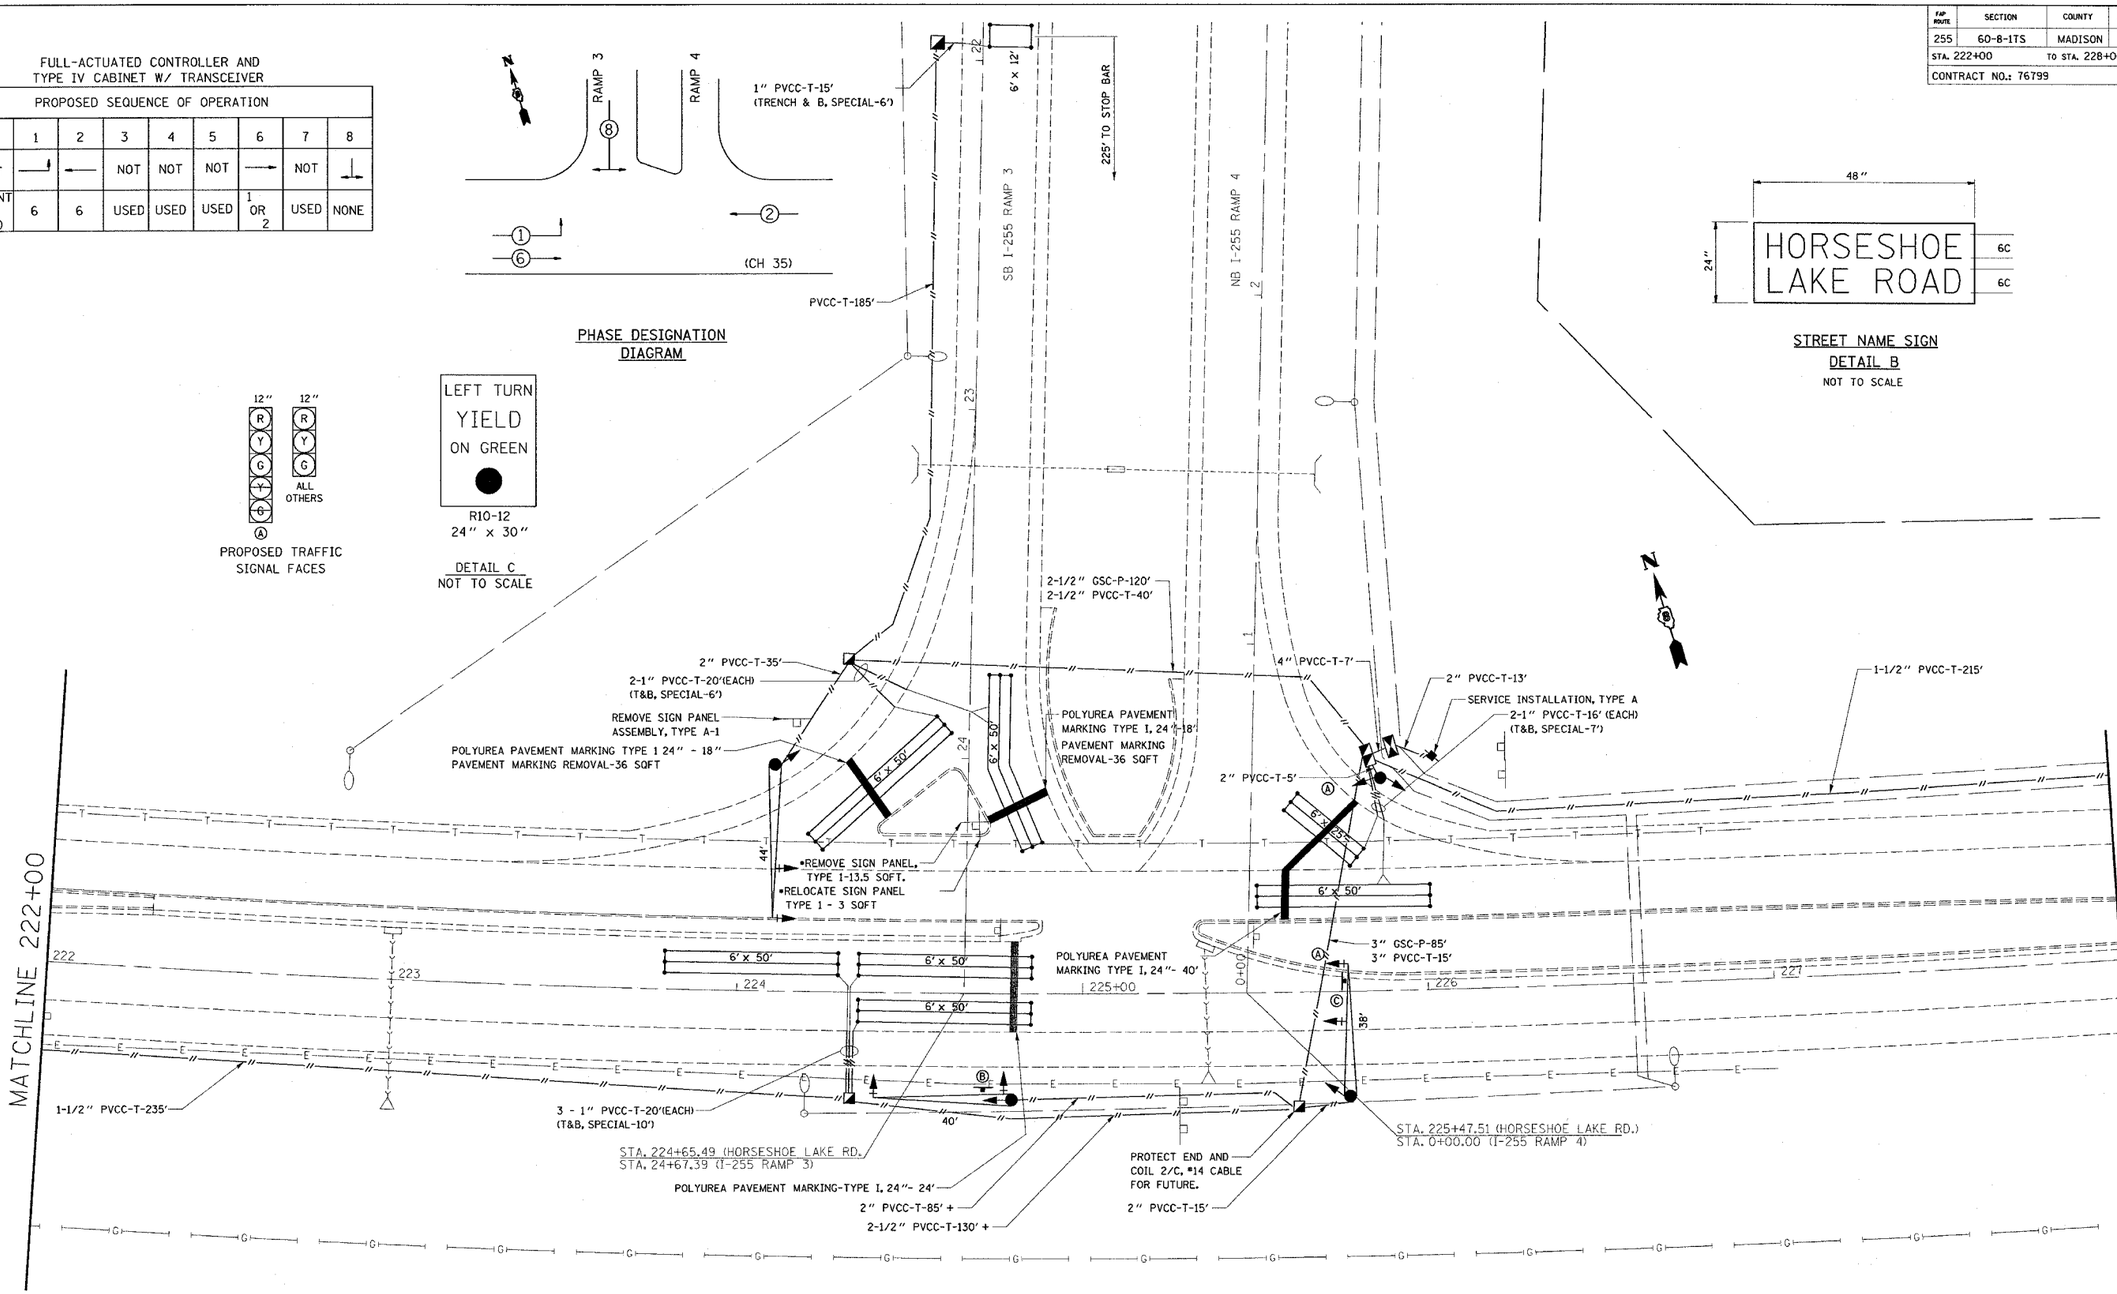

* REMOVE "STOP" & "CROSS TRAFFIC DOES NOT STOP" SIGNS.
REMOVE AND RELOCATE "ONE WAY W/ARROW" SIGN.

+ THE CONTRACTOR MAY INSTALL 2"Ø & 2-1/2"Ø CONDUITS IN A SINGLE TRENCH. THE QUANTITY FOR 'TRENCH & BACKFILL' WILL BE ADJUSTED ACCORDINGLY.

20' 0 20' 40'
SCALE: 1" = 20'

REVISIONS	
NAME	DATE

ILLINOIS DEPARTMENT OF TRANSPORTATION

PLAN VIEW

FAI ROUTE 255
SECTION 60-8-1TS
MADISON COUNTY

DRAWN BY:

PLOT DATE: Monday September 27, 2004 @ 11:01:32 AM

PLAN
SURVEYED
DATE
ALIGNMENT CHECKED
R.O.W. CHECKED
NOTE BOOK
PLAN FILE NAME
NO.
BY
DATE

9/27/2004
Monday September 27, 2004 @ 11:01:32 AM
c:\projects\vars\ed60804\elects-cost\pl-60804e.dgn 1.763
C:\projects\var\ed60804\elects-cost\pl-60804e.dgn L1:25-7.5111.15.17.25;27-29.37-40.42.46-48.50.52.57.59
C:\projects\var\ed60804\elects-cost\pl-60804e.dgn L1:25-7.5111.15.17.25;27-29.37-40.42.46-48.50.52.57.59
C:\projects\var\ed60804\elects-cost\pl-60804e.dgn L1:25-7.5111.15.17.25;27-29.37-40.42.46-48.50.52.57.59