FAP ROUTE	SECTION	COUNTY	TOTAL SHEETS	SHEET NO
255	60-8-1TS	MADISON	11	8
STA. 213+00	TO STA. 218+00			
CONTRACT NO.: 76799				

PLAN	SURVEYED	DATE
	PLOTTED	
	ALIGNMENT CHECKED	
NOTE BOOK	R.T.-OF-WAY CHECKED	
NO.	CADD FILE NAME	

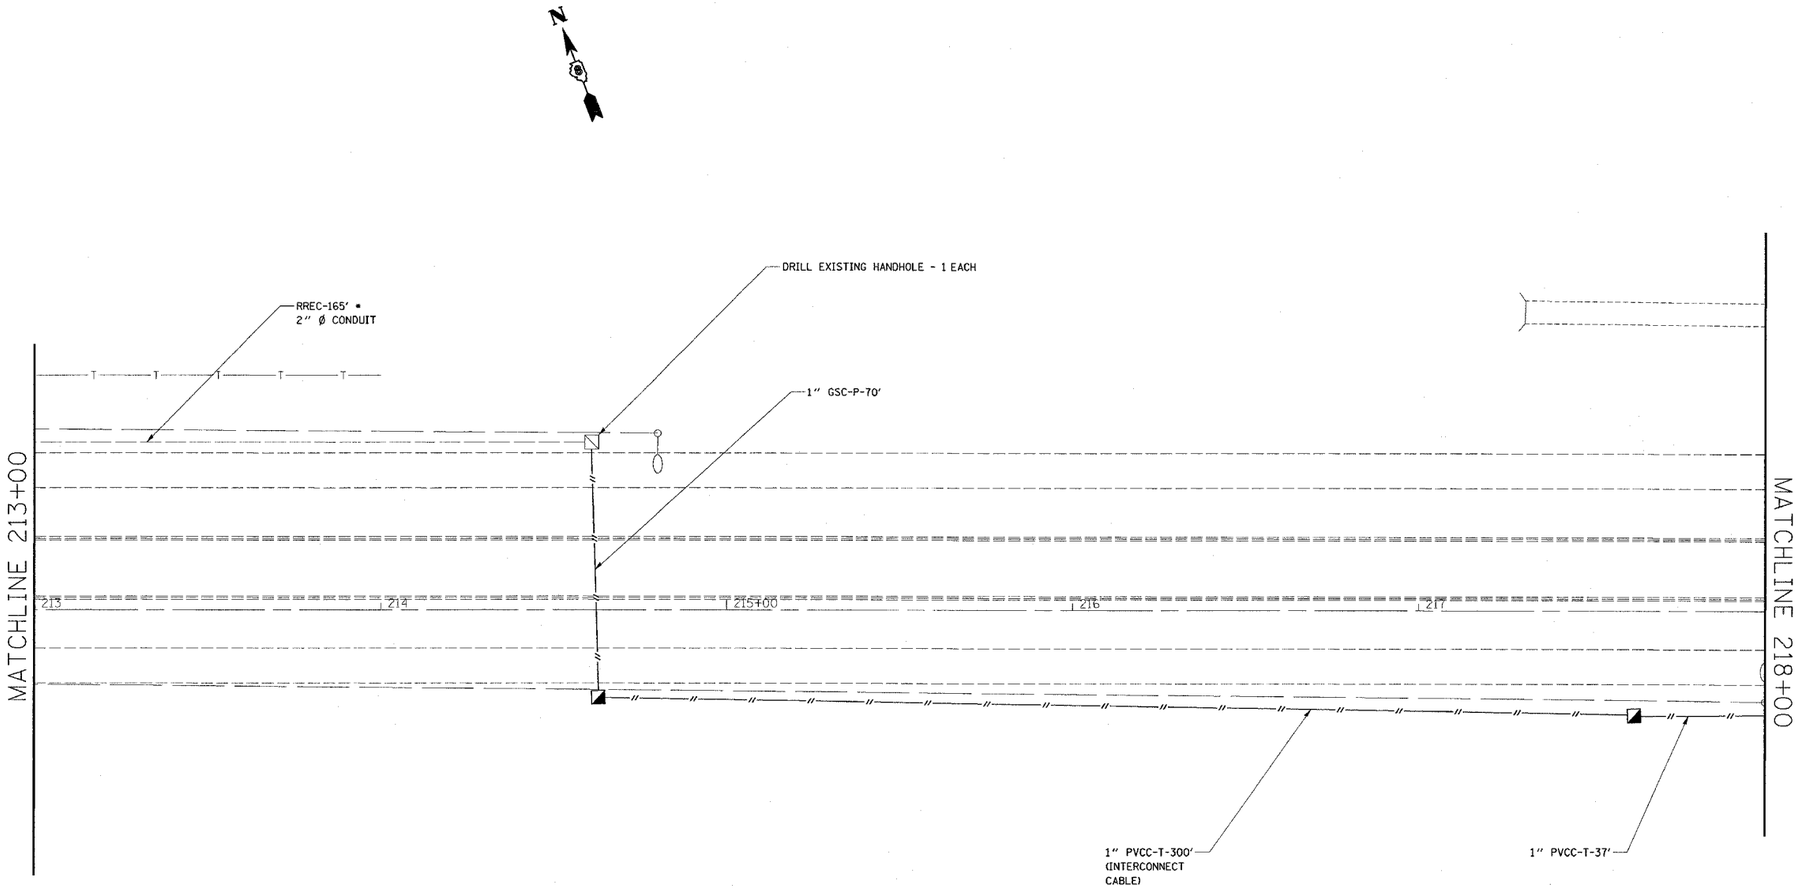

• REMOVE AND REINSTALL EXISTING ELECTRICAL CABLES WITH PROPOSED INTERCONNECT CABLE

20' 0 20' 40'
SCALE: 1" = 20'

REVISIONS	
NAME	DATE

ILLINOIS DEPARTMENT OF TRANSPORTATION

PLAN VIEW

FAI ROUTE 255
SECTION 60-8-1TS
MADISON COUNTY

DRAWN BY:

PLOT DATE: Monday September 27, 2004 @ 11:01:32 AM

9/27/2004
Monday, September 27, 2004 @ 11:01:32 AM
c:\projects\work\d6804\electrical\pln06804.dgn L:\:63
C:\projects\traf\tcp06804a.dgn L:\:2,6:7,11,13,15,17,25,27:29,37:48,42,46:48,50,52,57:59
C:\projects\traf\tcp06804b.dgn L:\:2,6:7,11,13,15,17,25,27:29,37:48,42,46:48,50,52,57:59