FAU	SECTION	COUNTY	TOTAL SHEETS	SHEET NO.
2667	02-00165-00-RP	DUPAGE	87	35
STA. 46+50	TO STA. 54+13.83			
FED. ROAD DIST. NO. 7	ILLINOIS	FED. AID PROJECT		

CONTRACT NO. 83768

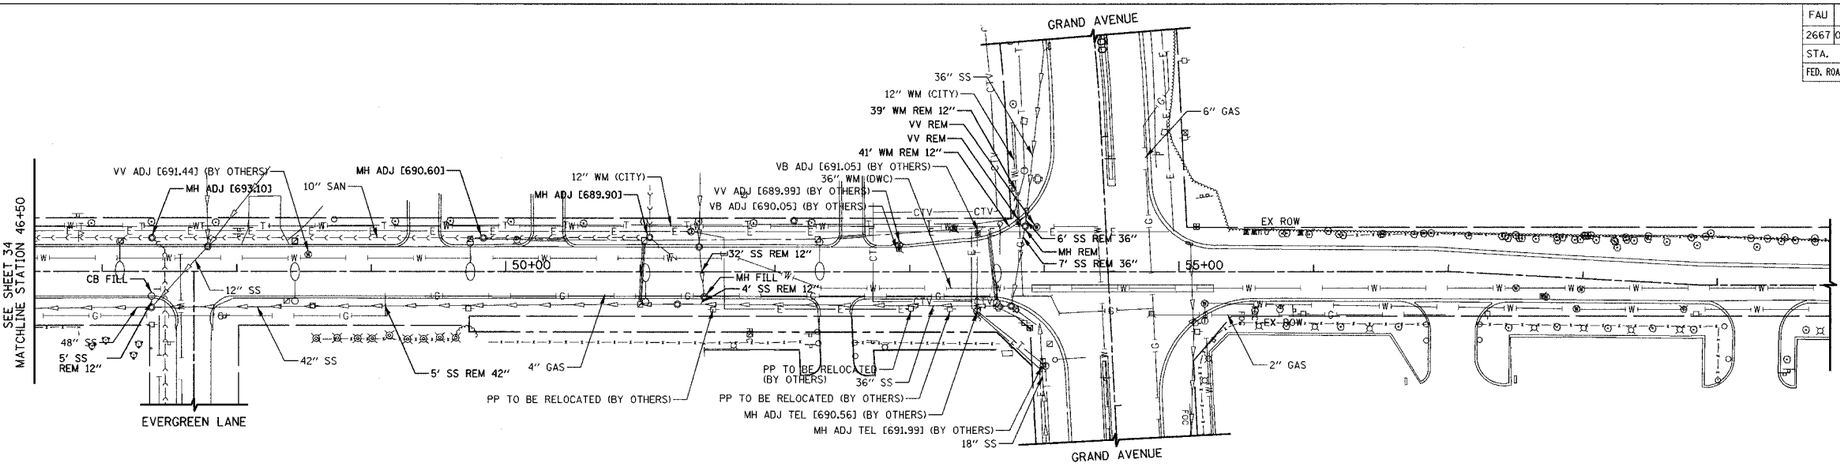

EXISTING VIEW

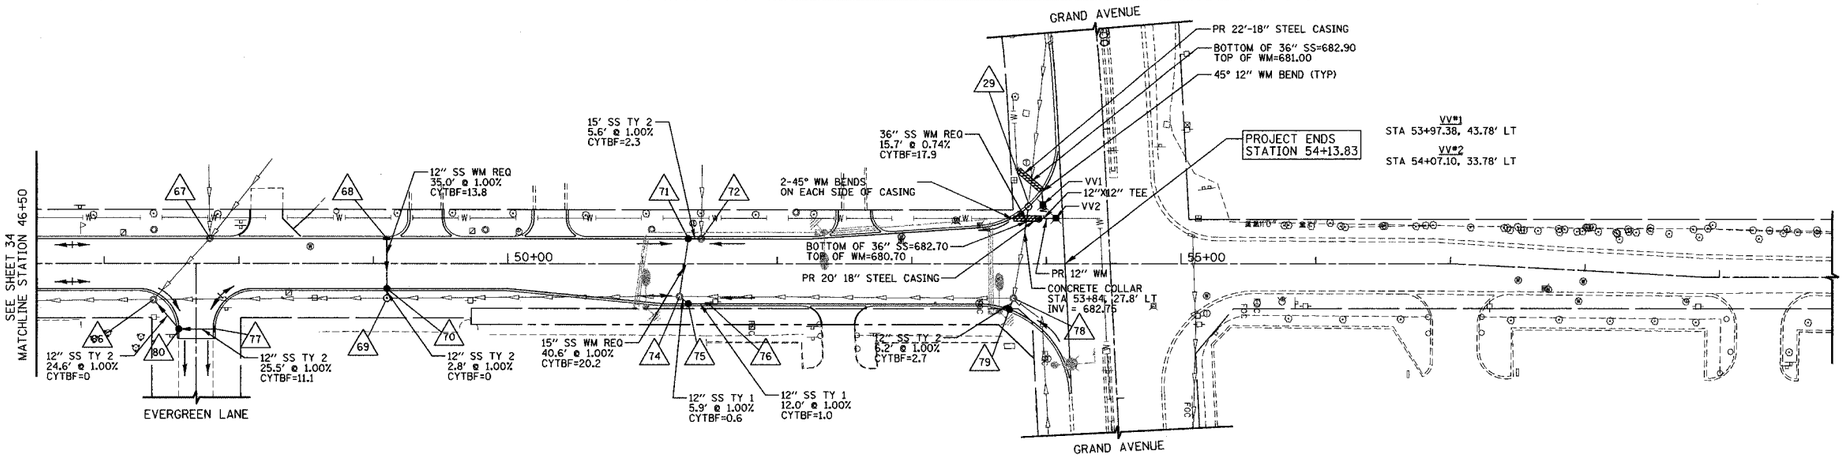

PROPOSED VIEW

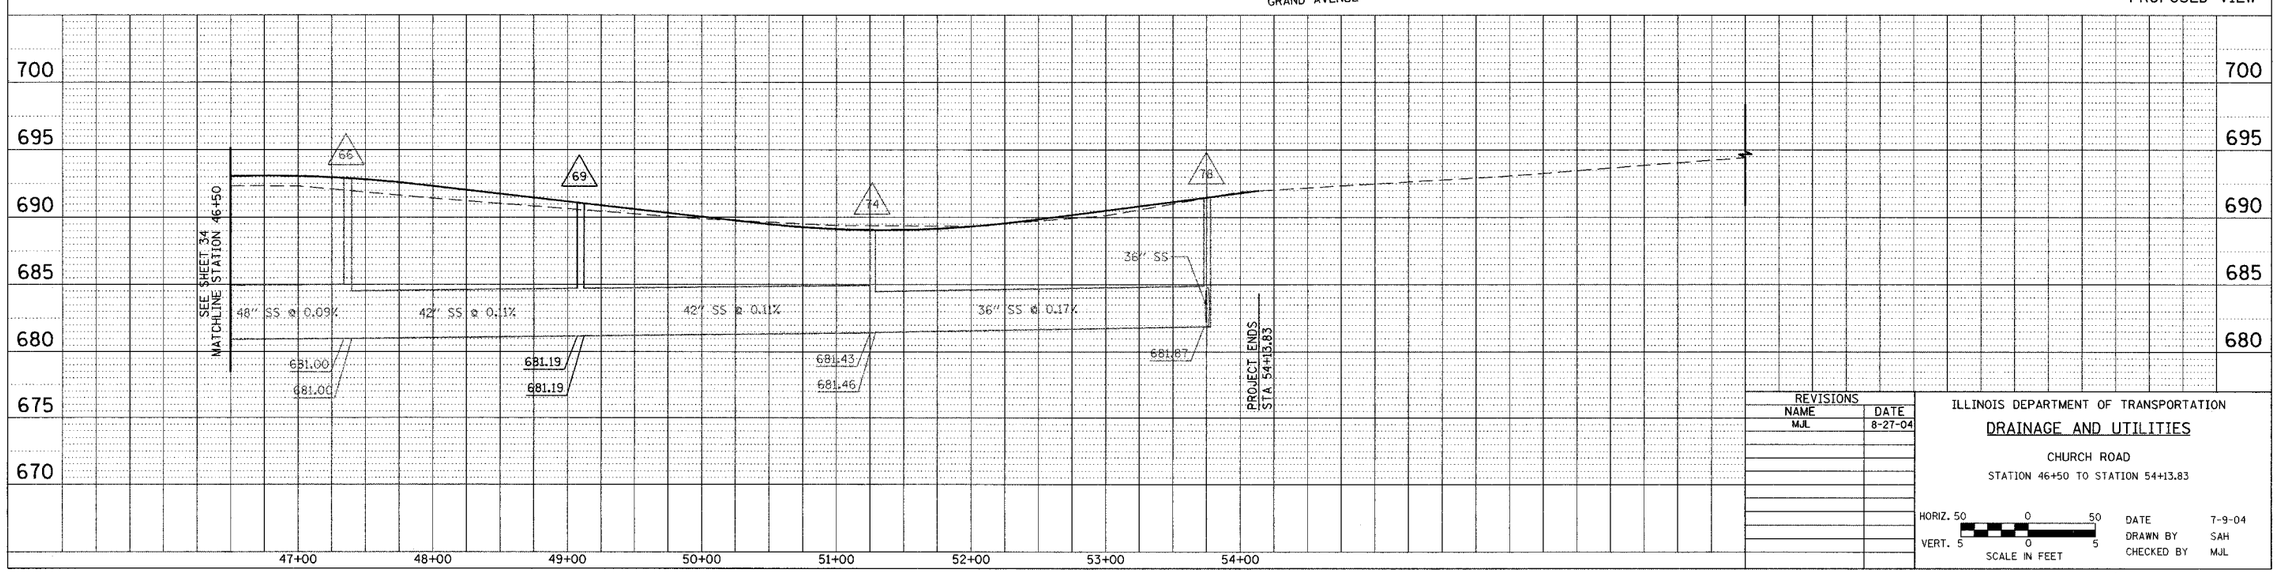

REVISIONS	
NAME	DATE
MJL	8-27-04

ILLINOIS DEPARTMENT OF TRANSPORTATION

DRAINAGE AND UTILITIES

CHURCH ROAD

STATION 46+50 TO STATION 54+13.83

HORIZ. 50 0 50
VERT. 5 0 5
SCALE IN FEET

DATE 7-9-04
DRAWN BY SAH
CHECKED BY MJL

PLAN: SURVEYED / PLOTTED / ALIGNMENT CHECKED / RT. OF WAY CHECKED / CADD FILE NAME / NOTE BOOK NO. / BY / DATE

PROFILE: SURVEYED / PLOTTED / GRADES CHECKED / B.M. NOTED / STRUCTURE NOTATIONS CHKD / NOTE BOOK NO. / BY / DATE

TRANSYSTEMS CORPORATION