DESIGN		
INT.	DATE	REASON

PLOTS & CHECKS		
INT.	DATE	NO. REASON

CHECKS		
INT.	DATE	REASON

F.A.U RTE.	SECTION	COUNTY	TOTAL SHEETS	SHEET NO.
6108	(70X)N & TS-1	LA SALLE	460	223
STA. ————	TO STA. ————			
FED. ROAD DIST. NO.	ILLINOIS	FED. AID PROJECT		

CONTRACT NO. 86603

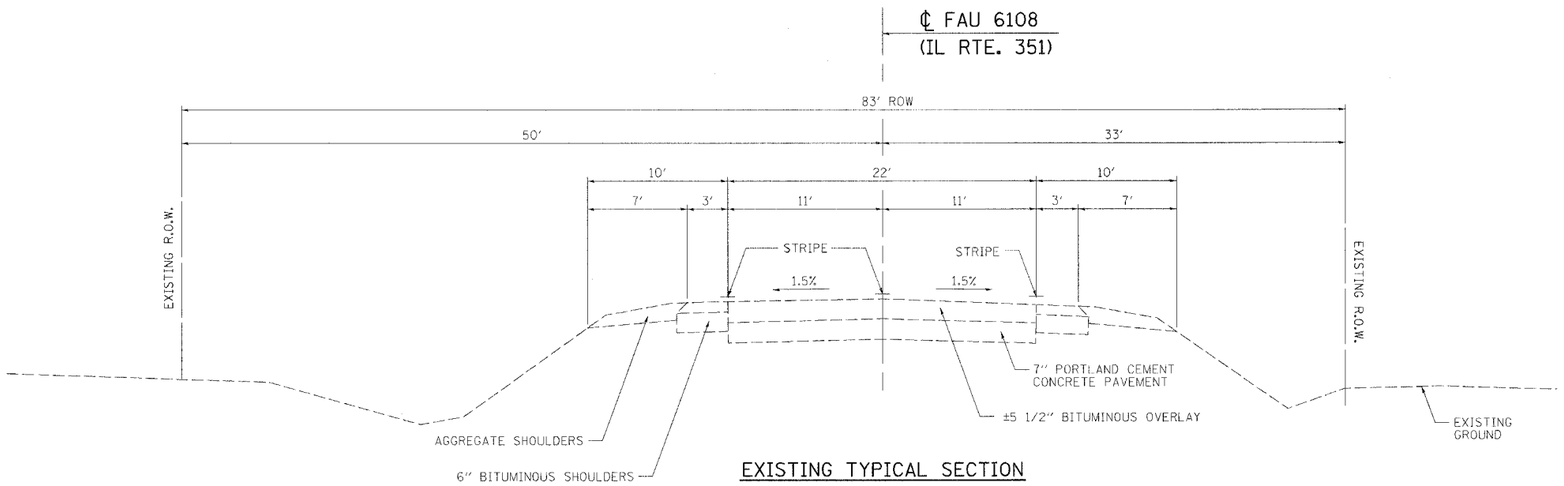

EXISTING TYPICAL SECTION

STA. 248+90 TO STA. 255+49

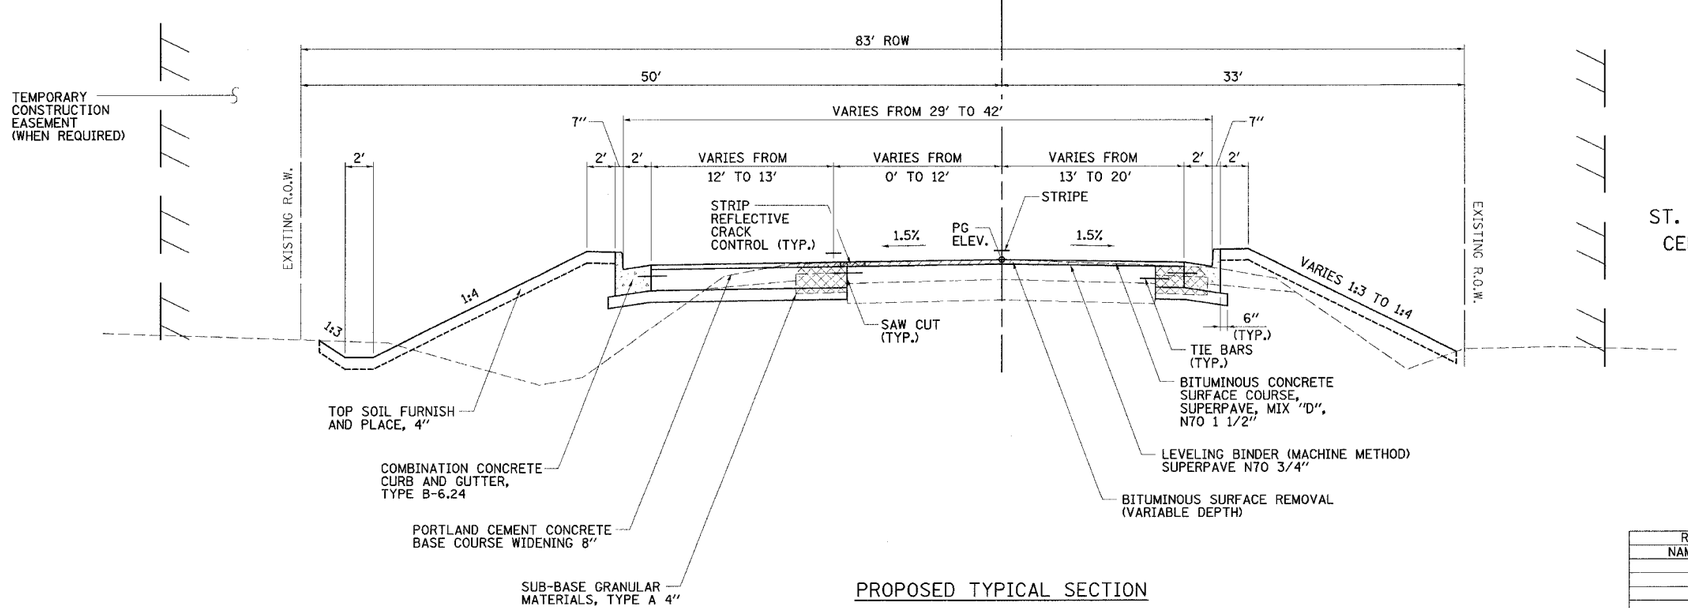

PROPOSED TYPICAL SECTION

STA. 248+90 TO STA. 260+20

REVISIONS	
NAME	DATE

ILLINOIS DEPARTMENT OF TRANSPORTATION

TYPICAL SECTIONS

FAU 6108 (IL. RTE. 351)
SECTION (70X)N & TS-1
LASALLE COUNTY

SCALE: VERT.
HORIZ.
DATE: 03/12/04

DRAWN BY: BISHOP
DESIGNED BY: KUNTZMAN
CHECKED BY: COLBROOK

GREENE & BRADFORD, INC. OF SPRINGFIELD
CONSULTING ENGINEERS
SOIL CONSULTATION SERVICE
SPRINGFIELD, ILLINOIS 62707
PROFESSIONAL DESIGN FIRM - 184.001029
PROFESSIONAL DESIGN FIRM - TRIANGLE CORPORATION
(217) 787-2800, (217) 753-5207 (FAX), E-MAIL: GBSPRINGFIELD@GBCONSULTANTS.COM

COMPUTER FILE NO.
TYPICALS-14

PROJECT: 01194.8.N
05/05/04-GSJ

IDOTPL-5 1"=5' 8/07/00

C:\gbf\Typicals\typicals.dgn 10/27/2004 1:45:50 PM User = gsj