DESIGN		
INT.	DATE	REASON

PLOTS & CHECKS			
INT.	DATE	NO.	REASON

CHECKS		
INT.	DATE	REASON

F.A.U RTE.	SECTION	COUNTY	TOTAL SHEETS	SHEET NO.
6108	(70X)N & TS-1	LA SALLE	460	225
STA.		TO STA.		
FED. ROAD DIST. NO.	ILLINOIS	FED. AID PROJECT		

CONTRACT NO. 86603

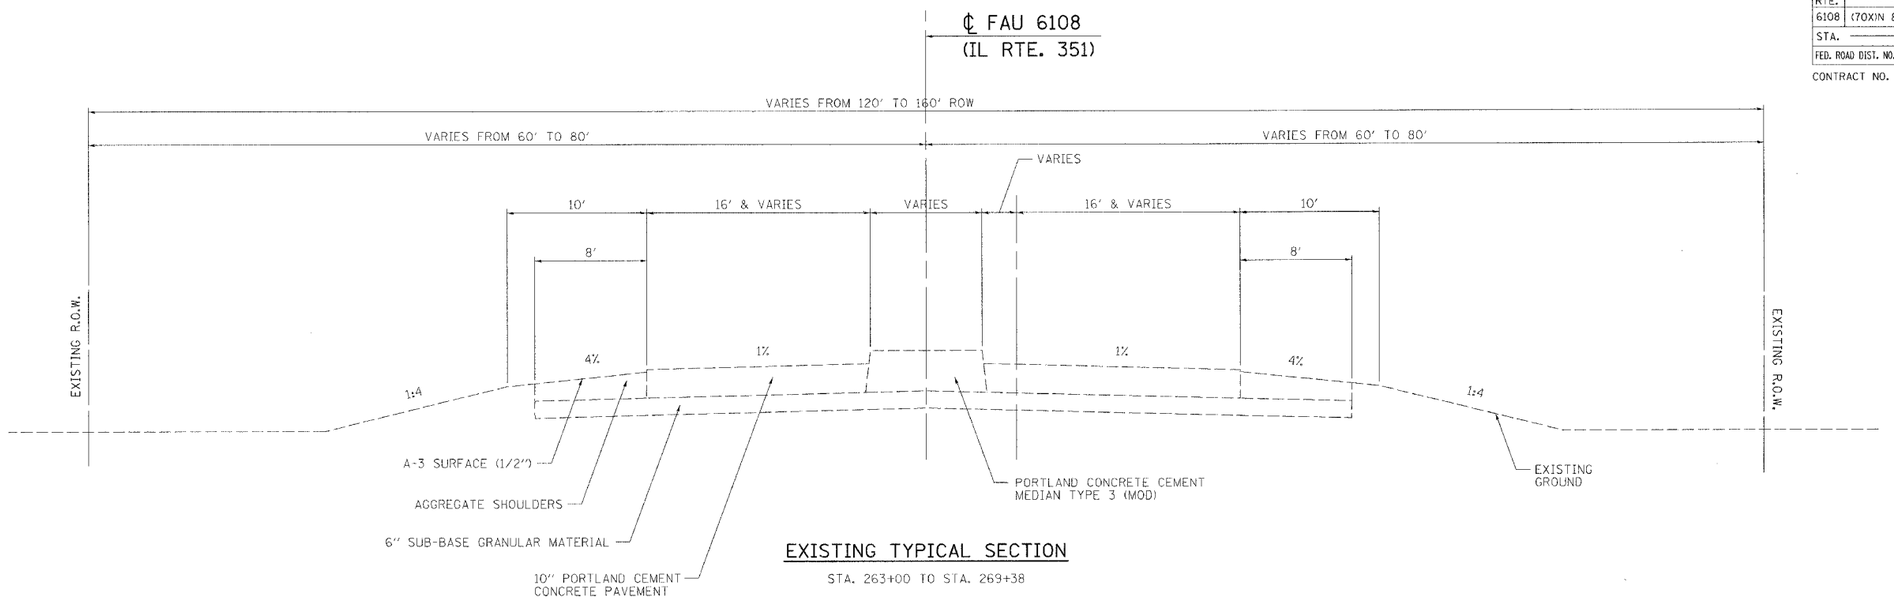

EXISTING TYPICAL SECTION

STA. 263+00 TO STA. 269+38

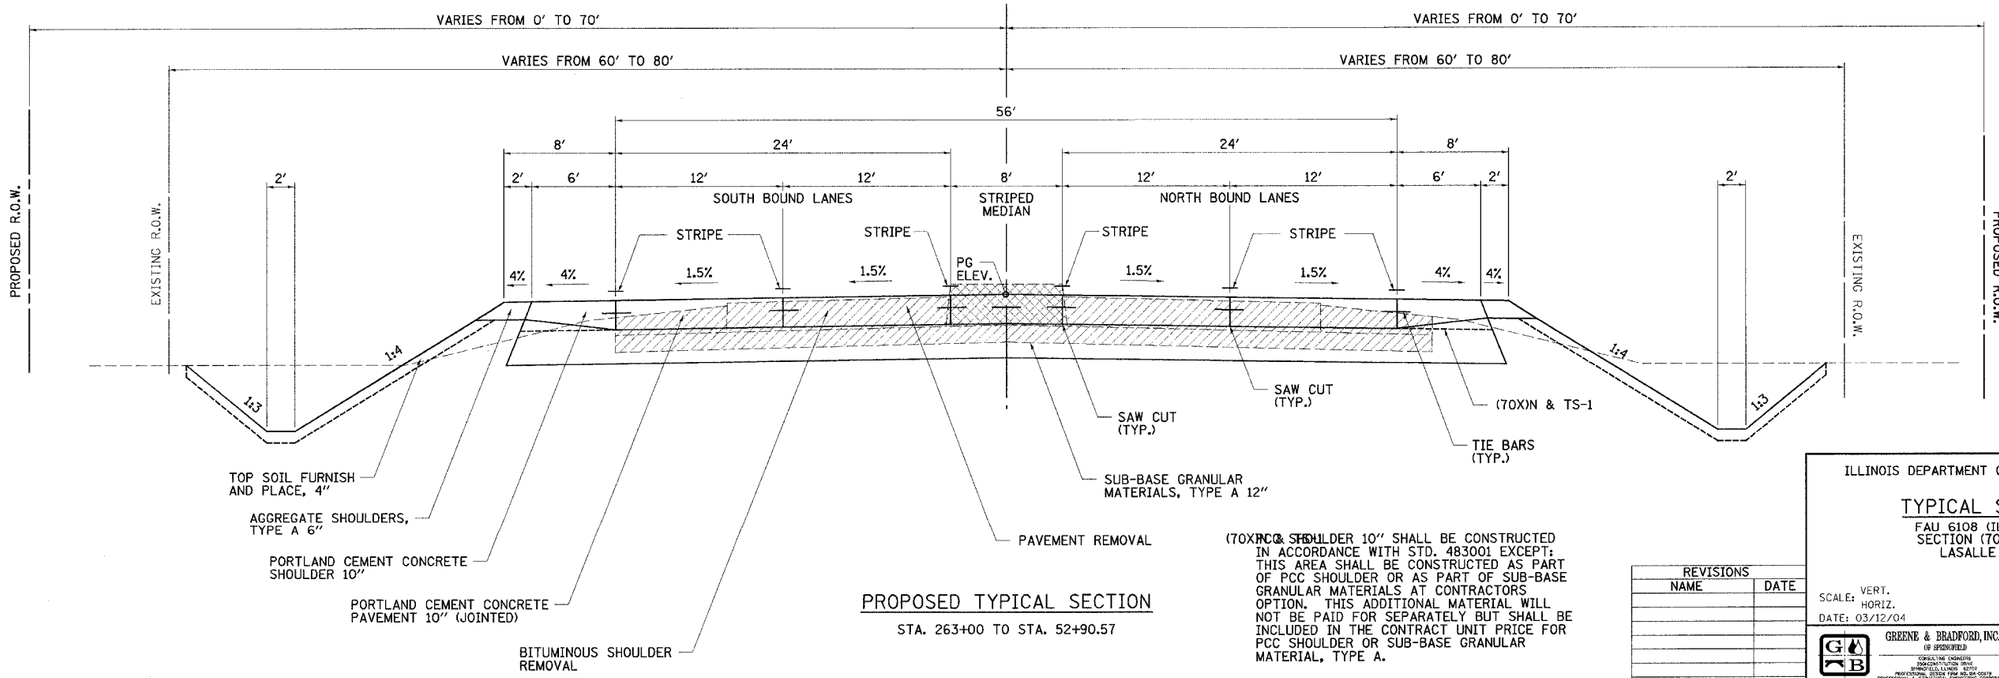

PROPOSED TYPICAL SECTION

STA. 263+00 TO STA. 52+90.57

(70X)PCC SHOULDER 10" SHALL BE CONSTRUCTED IN ACCORDANCE WITH STD. 483001 EXCEPT: THIS AREA SHALL BE CONSTRUCTED AS PART OF PCC SHOULDER OR AS PART OF SUB-BASE GRANULAR MATERIALS AT CONTRACTORS OPTION. THIS ADDITIONAL MATERIAL WILL NOT BE PAID FOR SEPARATELY BUT SHALL BE INCLUDED IN THE CONTRACT UNIT PRICE FOR PCC SHOULDER OR SUB-BASE GRANULAR MATERIAL, TYPE A.

REVISIONS	
NAME	DATE

ILLINOIS DEPARTMENT OF TRANSPORTATION

TYPICAL SECTIONS

FAU 6108 (IL. RTE. 351)
SECTION (70X)N & TS-1
LASALLE COUNTY

SCALE: VERT.
HORIZ.
DATE: 03/12/04

DRAWN BY: BISHOP
DESIGNED BY: KUNTZMAN
CHECKED BY: COLBROOK

GREENE & BRADFORD, INC.
OF SPRINGFIELD
CONSULTING ENGINEERS
TRANSPORTATION DIVISION
PROFESSIONAL DESIGN FIRM NO. 184-000219
PROFESSIONAL & STRUCTURAL ENGINEERING CORPORATION
1201 ESTE ROAD, SPRINGFIELD, ILLINOIS 62711-6441 (217) 793-3223 FAX (217) 793-3241

COMPUTER FILE NO.
TYPICALS-16

PROJECT: 01194.B.N
05/05/04-GSJ

IDOTPL-5 1"=5' 8/07/00

C:\Users\jkuntzman\Desktop\typicals.dgn 10/20/2004 11:43:56 AM User = dhegi