DESIGN		
INT.	DATE	REASON

PLOTS & CHECKS		
INT.	DATE	NO. REASON

CHECKS		
INT.	DATE	REASON

F.A.U RTE.	SECTION	COUNTY	TOTAL SHEETS	SHEET NO.
6108	(70XN & TS-1	LA SALLE	460	227
STA. ————	TO STA. ————			
FED. ROAD DIST. NO.	ILLINOIS	FED. AID PROJECT		

CONTRACT NO. 86603

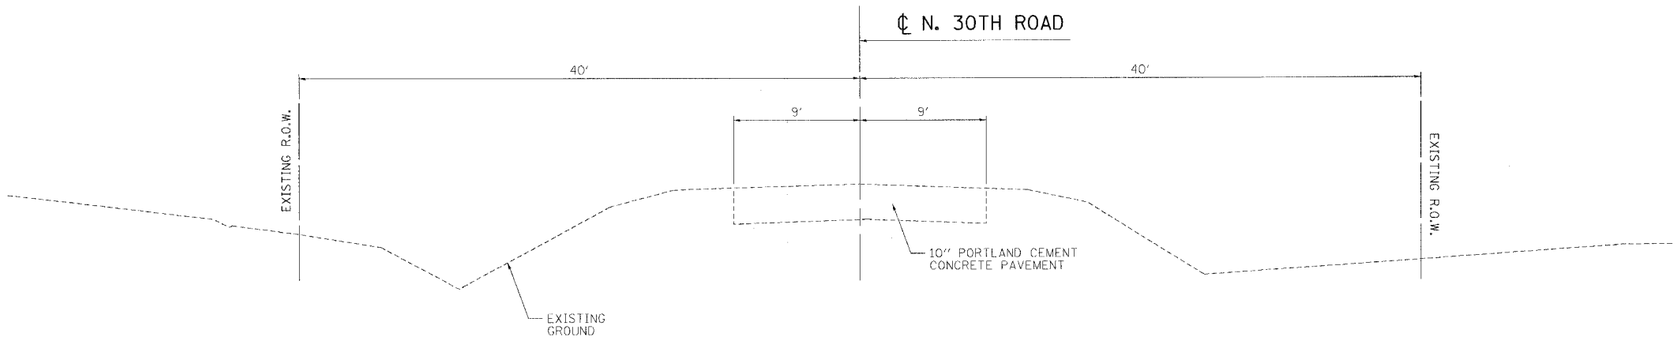

EXISTING TYPICAL SECTION

STA. 51+40 TO STA. 54+75

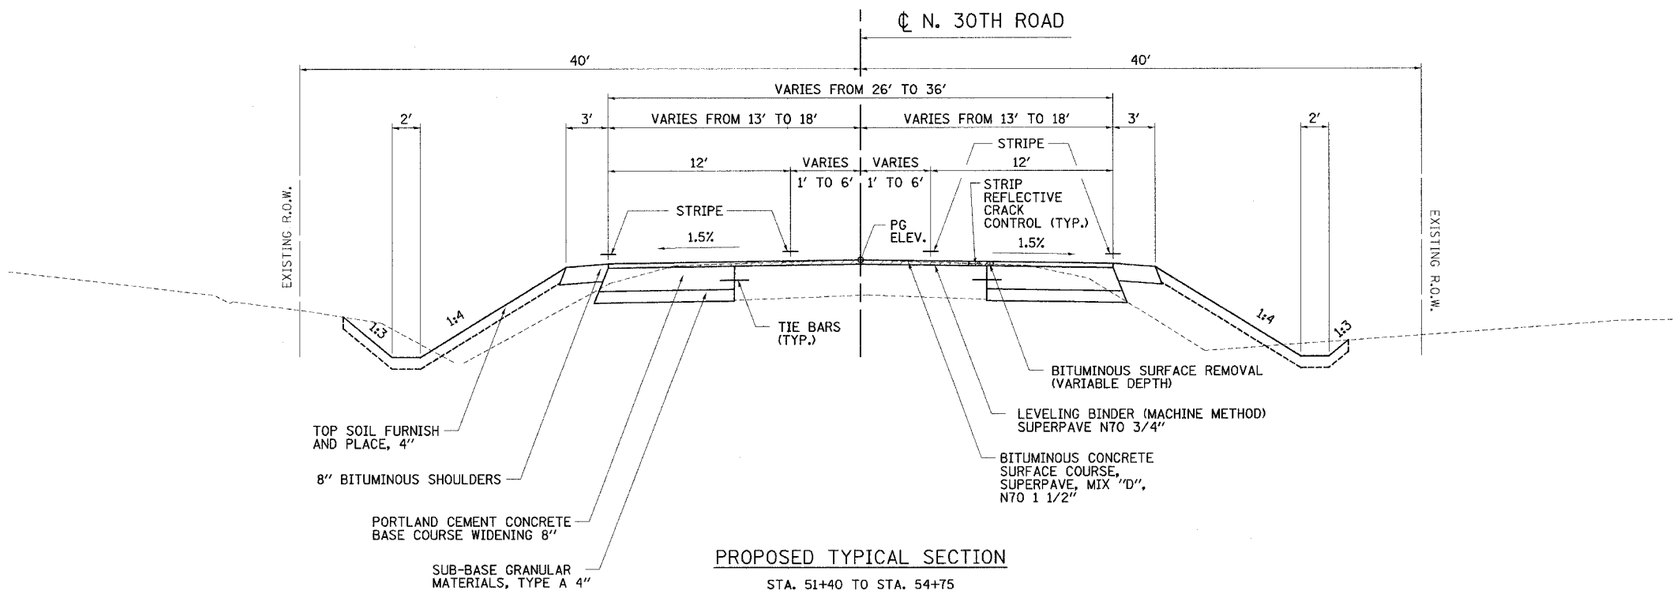

PROPOSED TYPICAL SECTION

STA. 51+40 TO STA. 54+75

REVISIONS	
NAME	DATE

ILLINOIS DEPARTMENT OF TRANSPORTATION

TYPICAL SECTIONS

FAU 6108 (IL. RTE. 351)
SECTION (70XN & TS-1
LASALLE COUNTY

SCALE: VERT.
HORIZ.
DATE: 03/12/04

DRAWN BY: BISHOP
DESIGNED BY: KUNTZMAN
CHECKED BY: COLBROOK

GREENE & BRADFORD, INC. OF SPRINGFIELD
CONSULTING ENGINEERS
INCORPORATED 1950
PROFESSIONAL PLANNING
PROFESSIONAL & STRUCTURAL ENGINEERING CORPORATION
(217) 753-8845, (217) 753-9227 (FAX) e-MAIL: cadd@greenebradford.com

COMPUTER FILE NO.
TYPICALS-20

PROJECT: 01194.B.N
08/05/04-GSJ

IDOTPL-5 1"=5' 8/07/00