DESIGN		
INT.	DATE	REASON

PLOTS & CHECKS			
INT.	DATE	NO.	REASON

FILE NAME = $FILE$
PLOT SCALE = $plt:scale$ DRV = $PLOTTER$
PLOT DATE = $DATE$
PLOT TIME = $TIME$
OPERATOR = $USER$

CHECKS		
INT.	DATE	REASON

F.A.U. RTE.	SECTION	COUNTY	TOTAL SHEETS	SHEET NO.
6108	(70X)N & TS-1	LA SALLE	460	243
STA. 43+84		TO STA. 56+00		
FED. ROAD DIST. NO.	ILLINOIS	FED. AID PROJECT		

CONTRACT NO. 86603

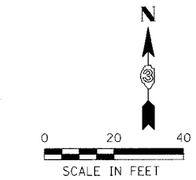

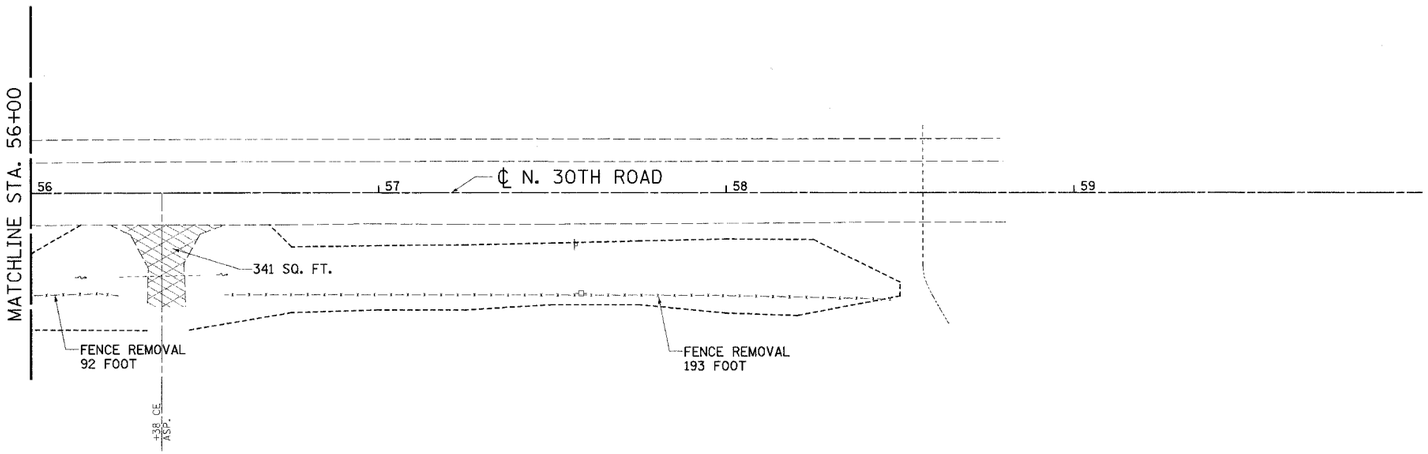

LEGEND

CURB AND GUTTER REMOVAL	
SIDEWALK REMOVAL	
DRIVEWAY REMOVAL	
SURFACE REMOVAL & BUTT JOINT	
PAVEMENT REMOVAL	
CONCRETE MEDIAN SURFACE REMOVAL	
BITUMINOUS SHOULDER REMOVAL	
BRIDGE APPROACH PAVEMENT REMOVAL	
TREE REMOVAL TO BE RELOCATED	REL

REVISIONS	
NAME	DATE

ILLINOIS DEPARTMENT OF TRANSPORTATION

REMOVAL AND ADJUSTMENT PLAN

FAU 6108 (IL. RTE. 351)
SECTION (70X)N & TS-1
LASALLE COUNTY

SCALE: VERT.
HORIZ.
DATE: 06/30/03

DRAWN BY: MABUS
DESIGNED BY: BOTT
CHECKED BY: COLBROOK

GREENE & BRADFORD, INC.
OF SPRINGFIELD
CONSULTING ENGINEERS
2340 SOUTH 6TH STREET
SPRINGFIELD, ILLINOIS 62703
PROFESSIONAL DESIGN FIRM 184.001355
PROVIDING QUALITY ENGINEERING AND SURVEYING
(217) 793-3244, (217) 793-4837 (FAX), e-mail: postbox@greenebradford.com

COMPUTER FILE NO.
REMOVAL351J-02

PROJECT: 01194_B_N
08/05/04-GSJ

IDOTPL-20 1"=20' 8/07/00