| F.A.U. RTE. | SECTION | COUNTY | TOTAL SHEETS | SHEET NO. |
|---|---|---|---|---|
| 6108 | (70X)N & TS-1 | LA SALLE | 460 | 253 |
| STA. 252+00 | | TO STA. 261+00 | | |
| FED. ROAD DIST. NO. | ILLINOIS | FED. AID PROJECT | | |

CONTRACT NO. 86603

| DESIGN | | |
|---|---|---|
| INT. | DATE | REASON |

| PLOTS & CHECKS | | | |
|---|---|---|---|
| INT. | DATE | NO. | REASON |

FILE NAME = $FILE$
PLOT SCALE = $SCALE$
PLOT DATE = $DATE$
PLOT TIME = $TIME$
OPERATOR = $USER$

| CHECKS | | |
|---|---|---|
| INT. | DATE | REASON |

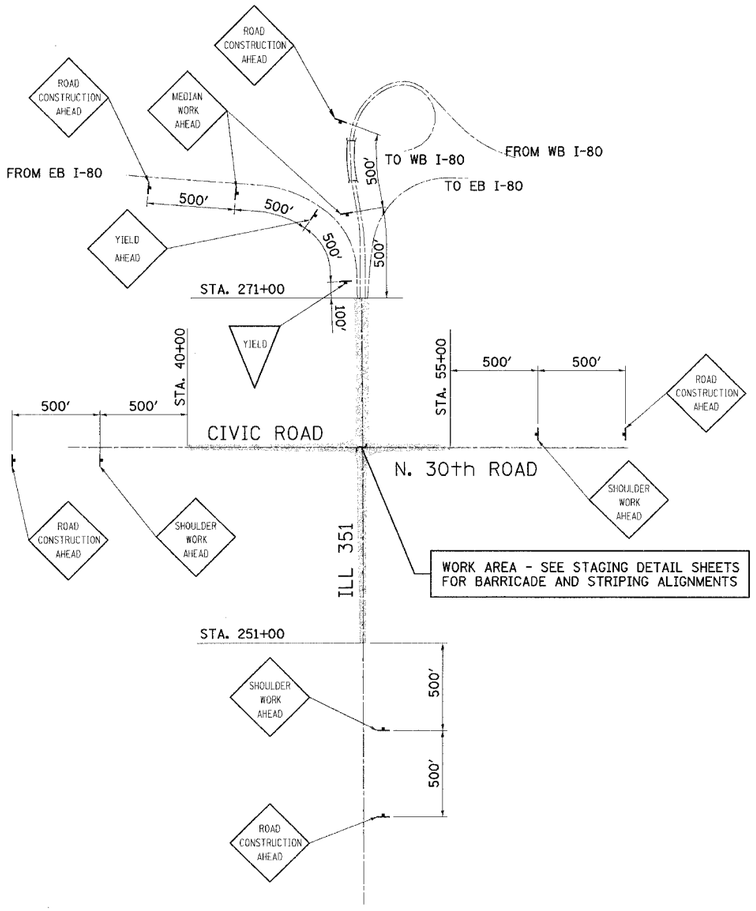


STAGE 1: 24 HR/DAY ADVANCE SIGNING DETAIL

NOTE:
USE STANDARD 701501 AND/OR 701326 AS APPROPRIATE TO SUPPLEMENT THESE SIGNS DURING DAYTIME LANE CLOSURES.

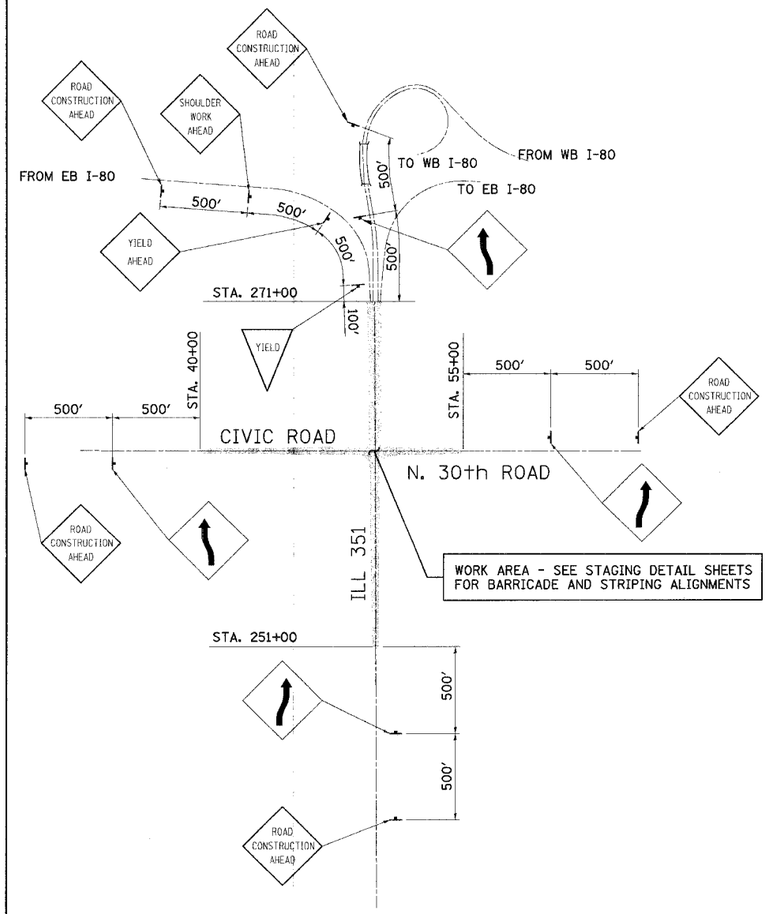


STAGE 2: 24 HR/DAY ADVANCE SIGNING DETAIL

NOTE:
USE STANDARD 701501 AND/OR 701326 AS APPROPRIATE TO SUPPLEMENT THESE SIGNS DURING DAYTIME LANE CLOSURES.

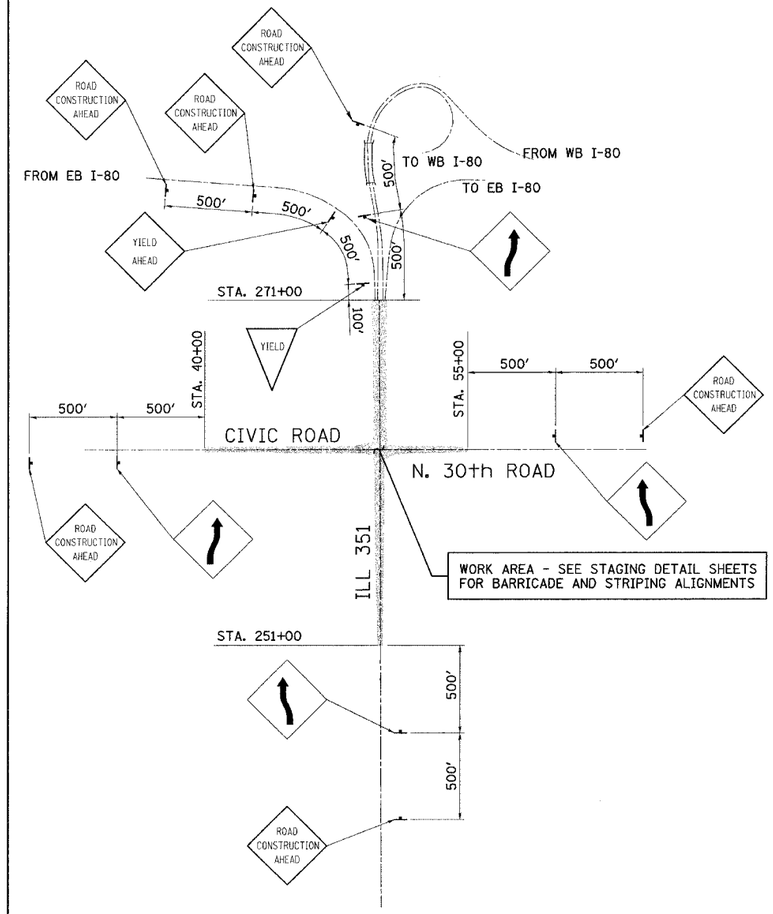


STAGE 3: 24 HR/DAY ADVANCE SIGNING DETAIL

NOTE:
USE STANDARD 701501 AND/OR 701326 AS APPROPRIATE TO SUPPLEMENT THESE SIGNS DURING DAYTIME LANE CLOSURES.

| REVISIONS | |
|---|---|
| NAME | DATE |

ILLINOIS DEPARTMENT OF TRANSPORTATION

ADVANCE SIGNING DETAIL
RECONSTRUCTION OF CIVIC ROAD/
N.30th ROAD & ILL 351 INTERSECTION

FAU 6108 (IL RTE. 351)
SECTION (70X)N & TS-1
LA SALLE COUNTY

SCALE: VERT. HORIZ.
DATE 02/17/04

DRAWN BY: Heb
DESIGNED BY: BOTT
CHECKED BY: COLBROOK

GREENE & BRADFORD, INC.
OF SPRINGFIELD
CONSULTING ENGINEERS
1000 WEST MONROE STREET
SPRINGFIELD, ILLINOIS 62704
PROFESSIONAL DESIGN FIRM NO. 184-000178
PROFESSIONAL & STRUCTURAL ENGINEERING CORPORATION
(217) 753-8884, (217) 753-8297 (FAX) E-MAIL: contact@greenebradford.com

COMPUTER FILE NO.
ADAVANCE SIGNING-1

PROJECT 01194
10/01/03-JLJ

IDOTPL-400 1"=400' 8/07/00