DESIGN		
INT.	DATE	REASON

PLOTS & CHECKS			
INT.	DATE	NO.	REASON

CHECKS		
INT.	DATE	REASON

F.A.U RTE.	SECTION	COUNTY	TOTAL SHEETS	SHEET NO.
6108	(70X)N & TS-1	LA SALLE	460	258
STA. ————	TO STA. ————			
FED. ROAD DIST. NO.	ILLINOIS	FED. AID PROJECT		

CONTRACT NO. 86603

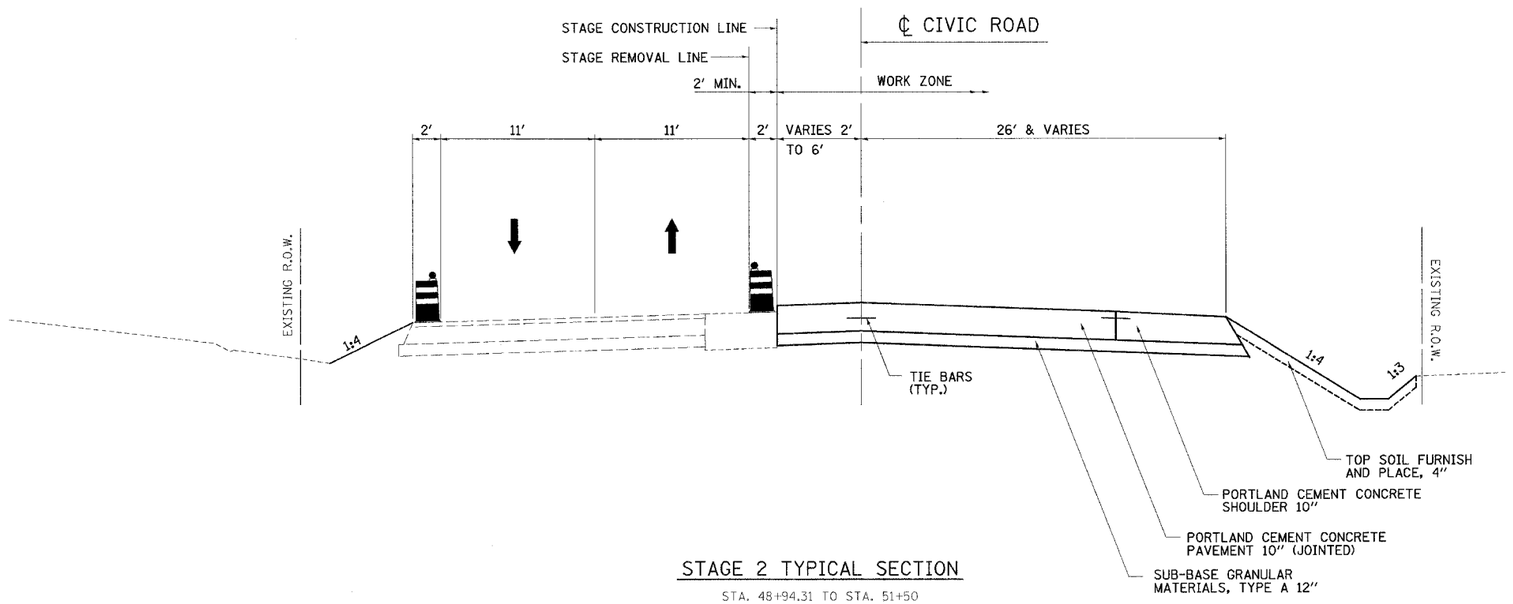

STAGE 2 TYPICAL SECTION

STA. 48+94.31 TO STA. 51+50

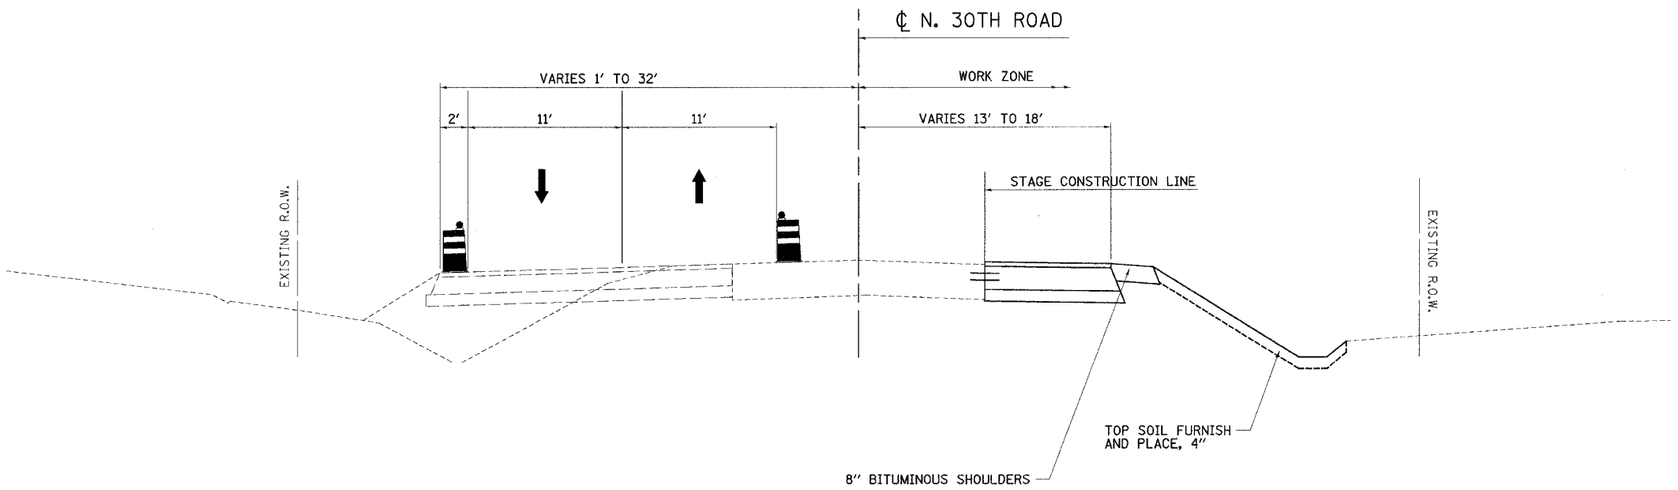

STAGE 2 TYPICAL SECTION

STA. 51+50 TO STA. 54+75

REVISIONS	
NAME	DATE

ILLINOIS DEPARTMENT OF TRANSPORTATION

STAGE CONSTRUCTION TYPICAL SECTIONS

FAU 6108 (IL RTE. 351)
SECTION (70X)N & TS-1
LA SALLE COUNTY

SCALE: VERT.
HORIZ.
DATE: 03/12/04

DRAWN BY: BISHOP
DESIGNED BY: KUNTZMAN
CHECKED BY: COLBROOK

GREENE & BRADFORD, INC.
OF SPRINGFIELD
CONSULTING ENGINEERS
RAILROAD/UTILITY ENGINEERS
SPRINGFIELD, ILLINOIS 62704-0376
PROFESSIONAL DESIGN FIRM - ILLINOIS REGISTERED CORPORATION
PROFESSIONAL ENGINEERING, STRUCTURAL ENGINEERING CORPORATION
(217) 793-2814, (217) 793-9237 (FAX) (MAIL) GBSPRINGFIELD@GBSPRINGFIELD.COM

COMPUTER FILE NO.
STAGETYPS-4

PROJECT: 01194.b_.n
03/18/04-RPB

IDOTPL-5 1"=5' 8/07/00